
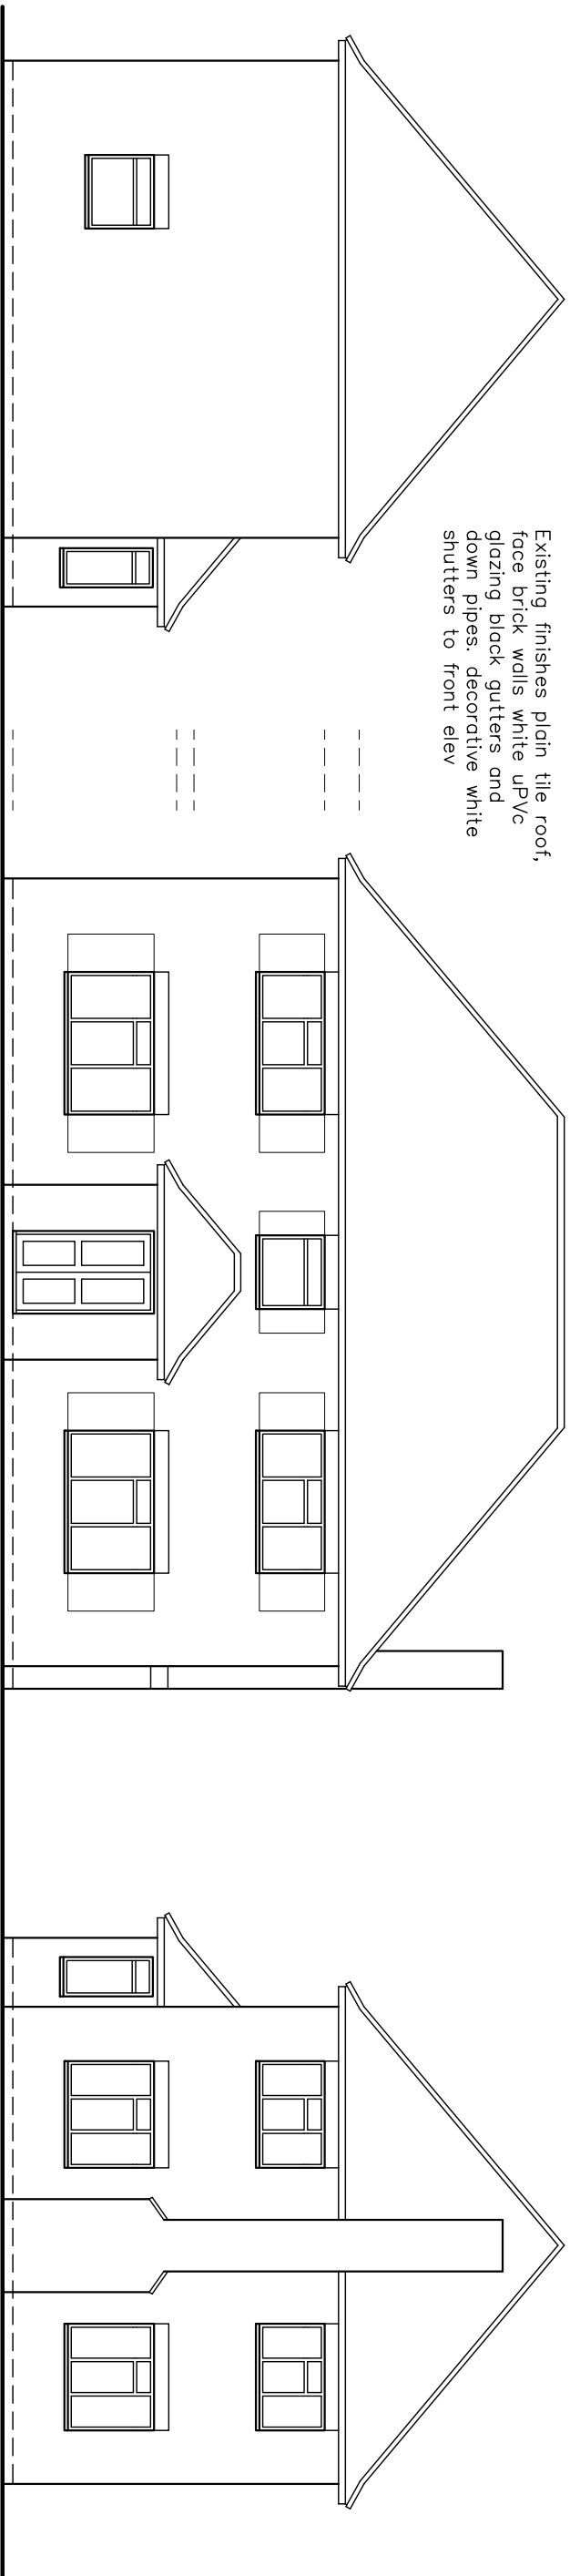


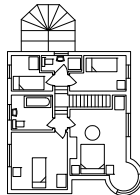

Existing finishes plain tile roof, face brick walls white uPVC glazing black gutters and down pipes. decorative white shutters to front elev

Bryceson Shaw Associates <i>Surveyors and Designers</i> 2 Wellesley Court, Fitzalan Road, Littlehampton, West Sussex BN17 5JW Tel. & Fax 01903 734381 Mobile: 07889 651301 E-mail: brycesonshaw@btinternet.com		
Project: Proposed conversion from 4 bed house to 2 2bed cottages; 46 Old Worthing Road, East Preston BN16 1DY		
Drawing: Plans and elevations as existing		
For: Mr. Lee		
Drawn: PKS	Date: August 2011	
Scales: 1:100	No: 1160/01/01	
To scale when printed on A3		