



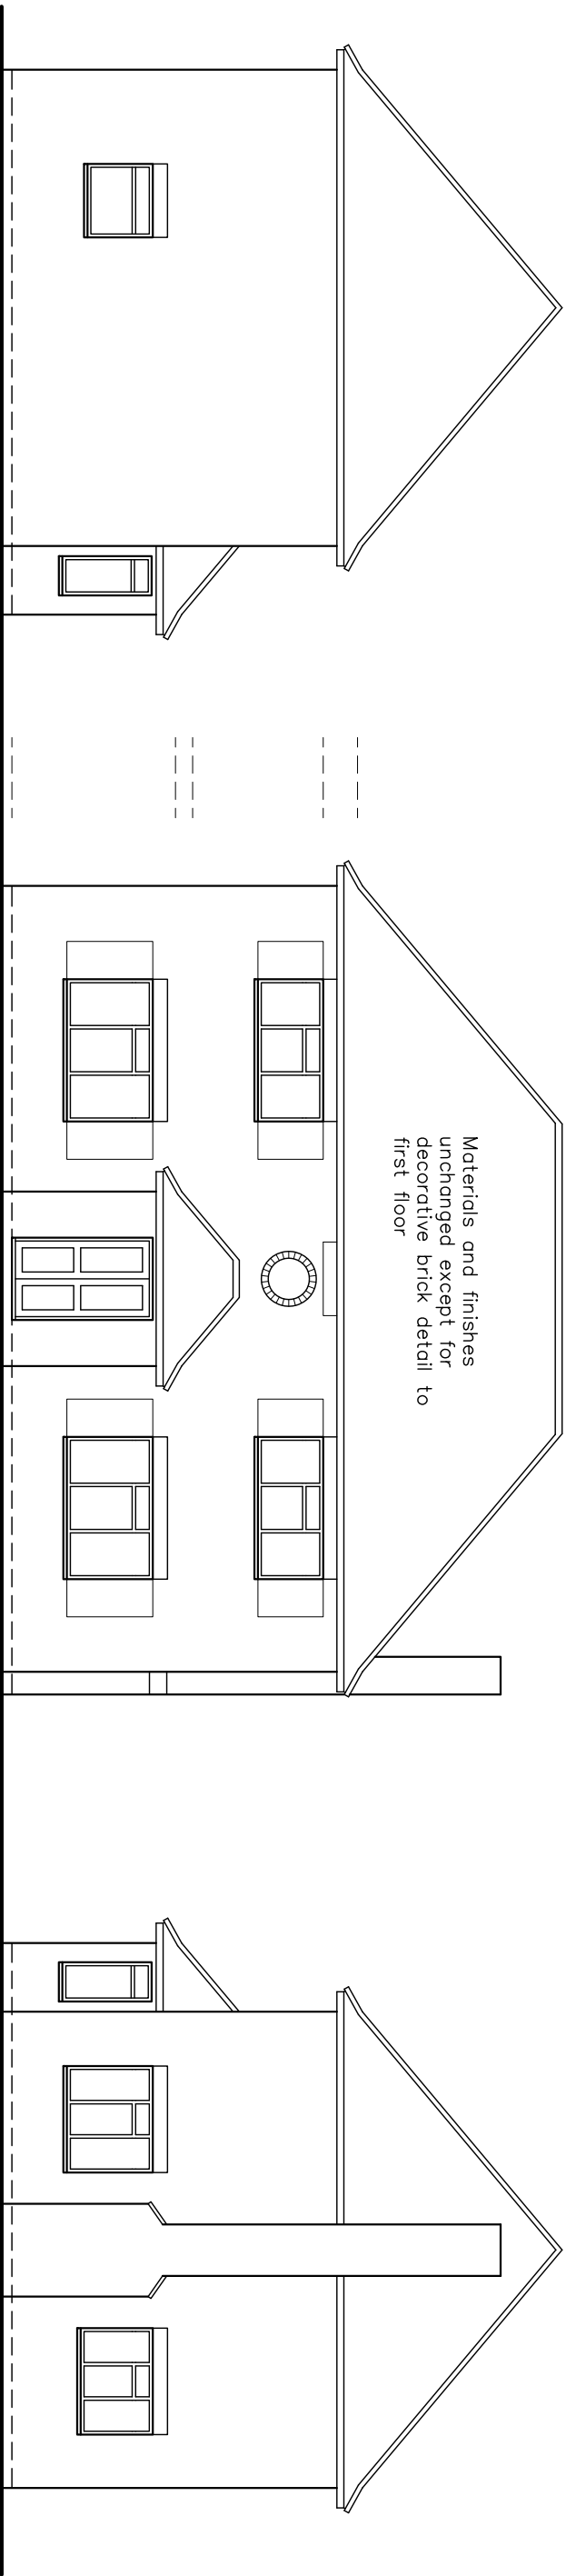

Side - East

Front - North

Side - West

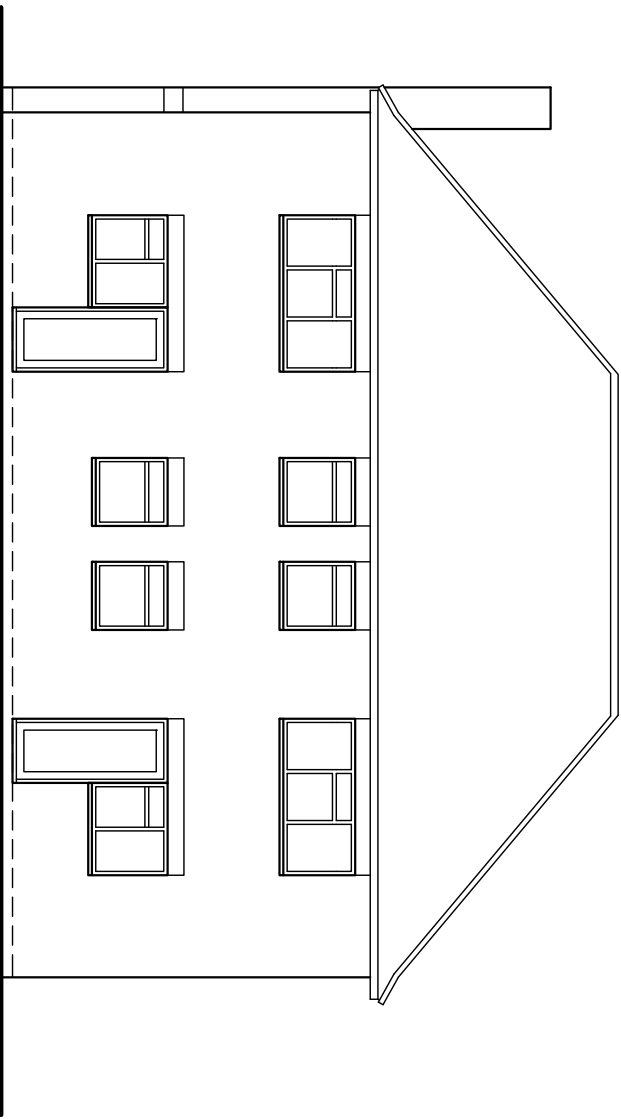


Rear - South

Gross footprint 81.8m2

Amendments: –

Bryceson Shaw Associates
Surveyors and Designers
2 Wellesley Court, Fitzalan Road, Littlehampton,
West Sussex BN17 5JW
Tel. & Fax 01903 734381 Mobile: 07889 651301
E-mail: brycesonshaw@btinternet.com

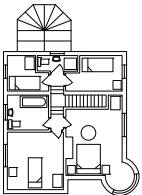

Project:
Proposed conversion from 4 bed house to 2 2bed cottages;
46 Old Worthing Road, East Preston BN16 1DY

Drawing:
Plans and elevations as proposed

For:
Mr. Lee

Drawn: PKS **Date:** **August 2011**

Scales: **1:100** **No:** **1160/01/02**

To scale when printed on A3

