
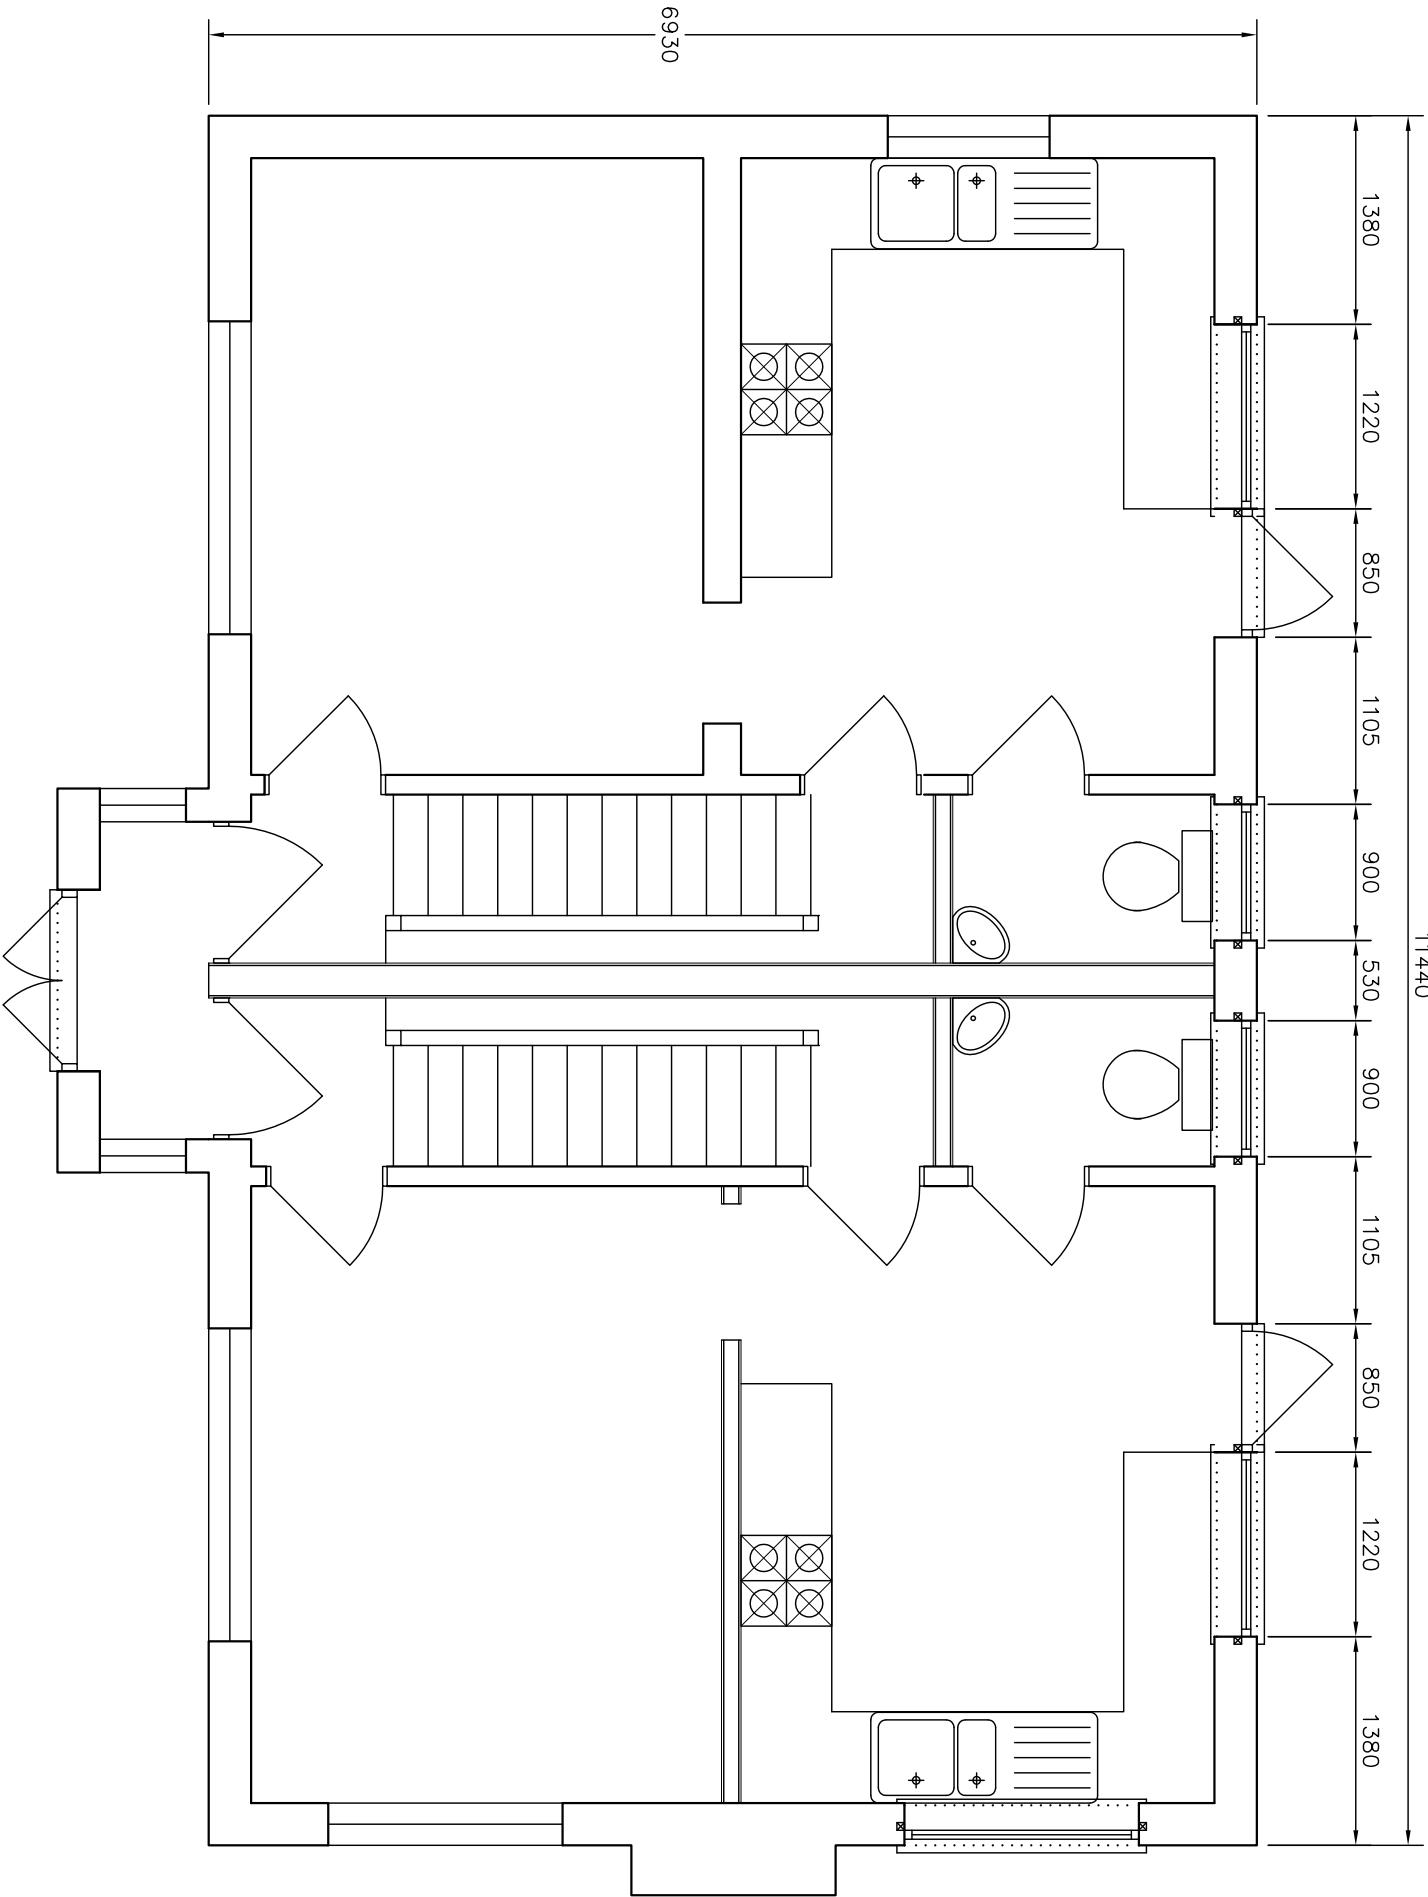


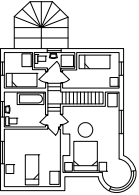

Ground floor 34.9m2 per cottage

Amendments: –

Byceson Shaw Associates Surveyors and Designers 2 Wellesley Court, Fitzalan Road, Littlehampton, West Sussex BN17 5JW Tel. & Fax 01903 734381 Mobile: 07889 651301 E-mail: brycesonshaw@btinternet.com 	
Project: Proposed conversion from 4 bed house to 2 2bed cottages; 46 Old Worthing Road, East Preston BN16 1DY	
Drawing: Proposed ground floor	
For: Mr. Lee	
Drawn: PKS	Date: August 2011
Scales: 1:50	No: 1160/01/03
To scale when printed on A3	