

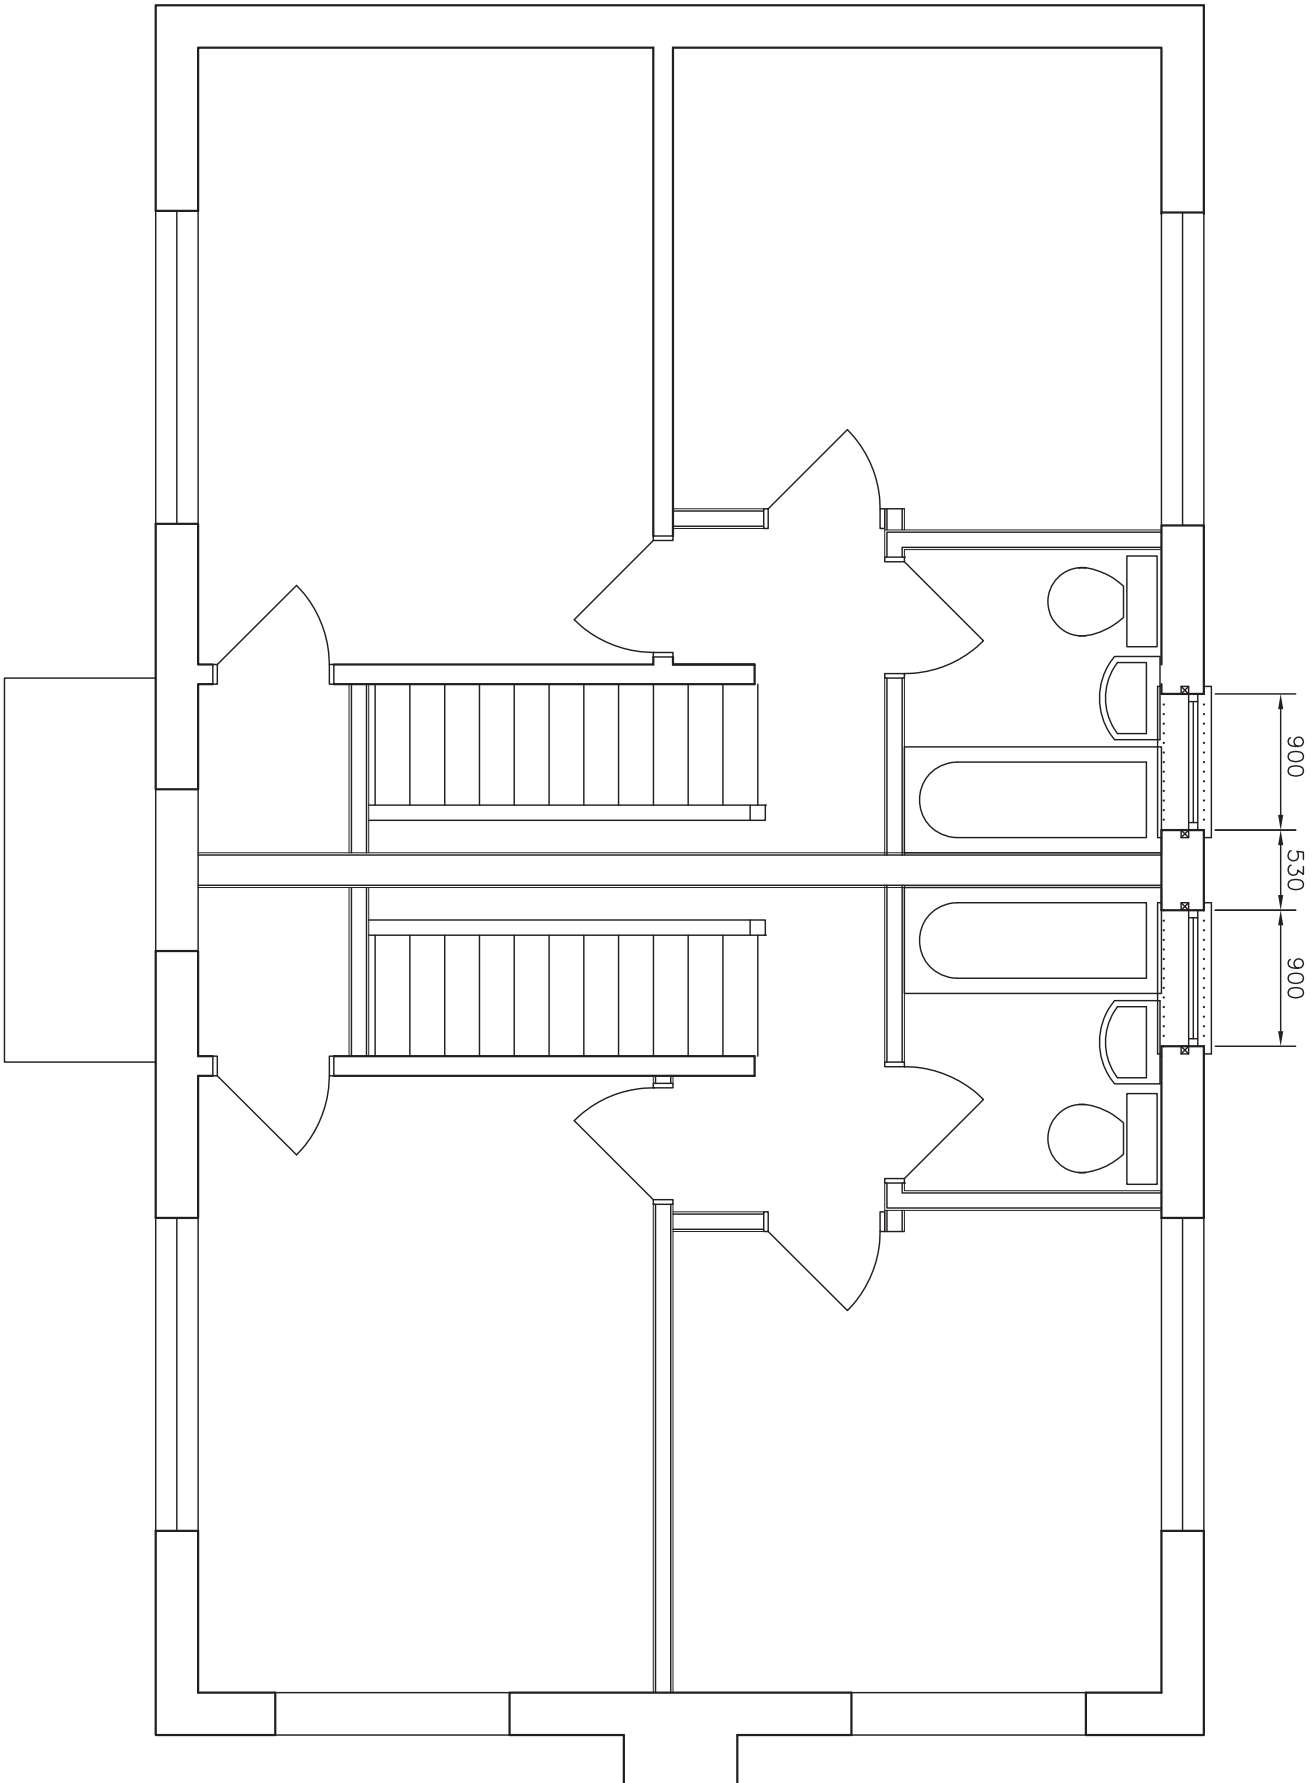


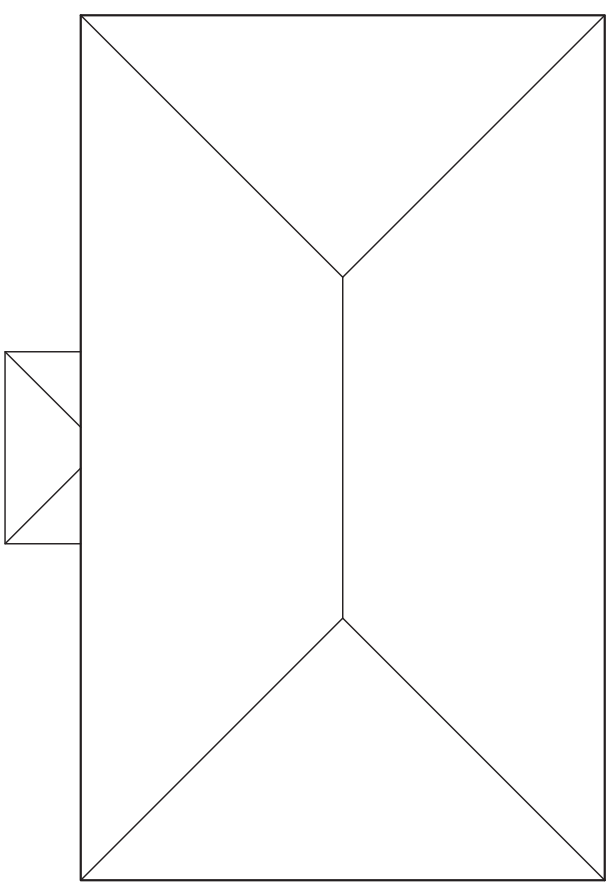

Amendments:—

Bryceson Shaw Associates
Surveyors and Designers

2 Wellesley Court, Fitzalan Road, Littlehampton,
West Sussex BN17 5JW
Tel. & Fax 01903 734381 Mobile: 07889 651301
E-mail: brycesonshaw@btinternet.com

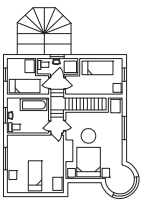

Drawing:
Proposed first floor

For:
Mr. Lee

Drawn: PKS	Date: August 2011
---------------	-----------------------------

Scales:	No:
1:50 1:100	1160/01/04

To scale when printed on A3