


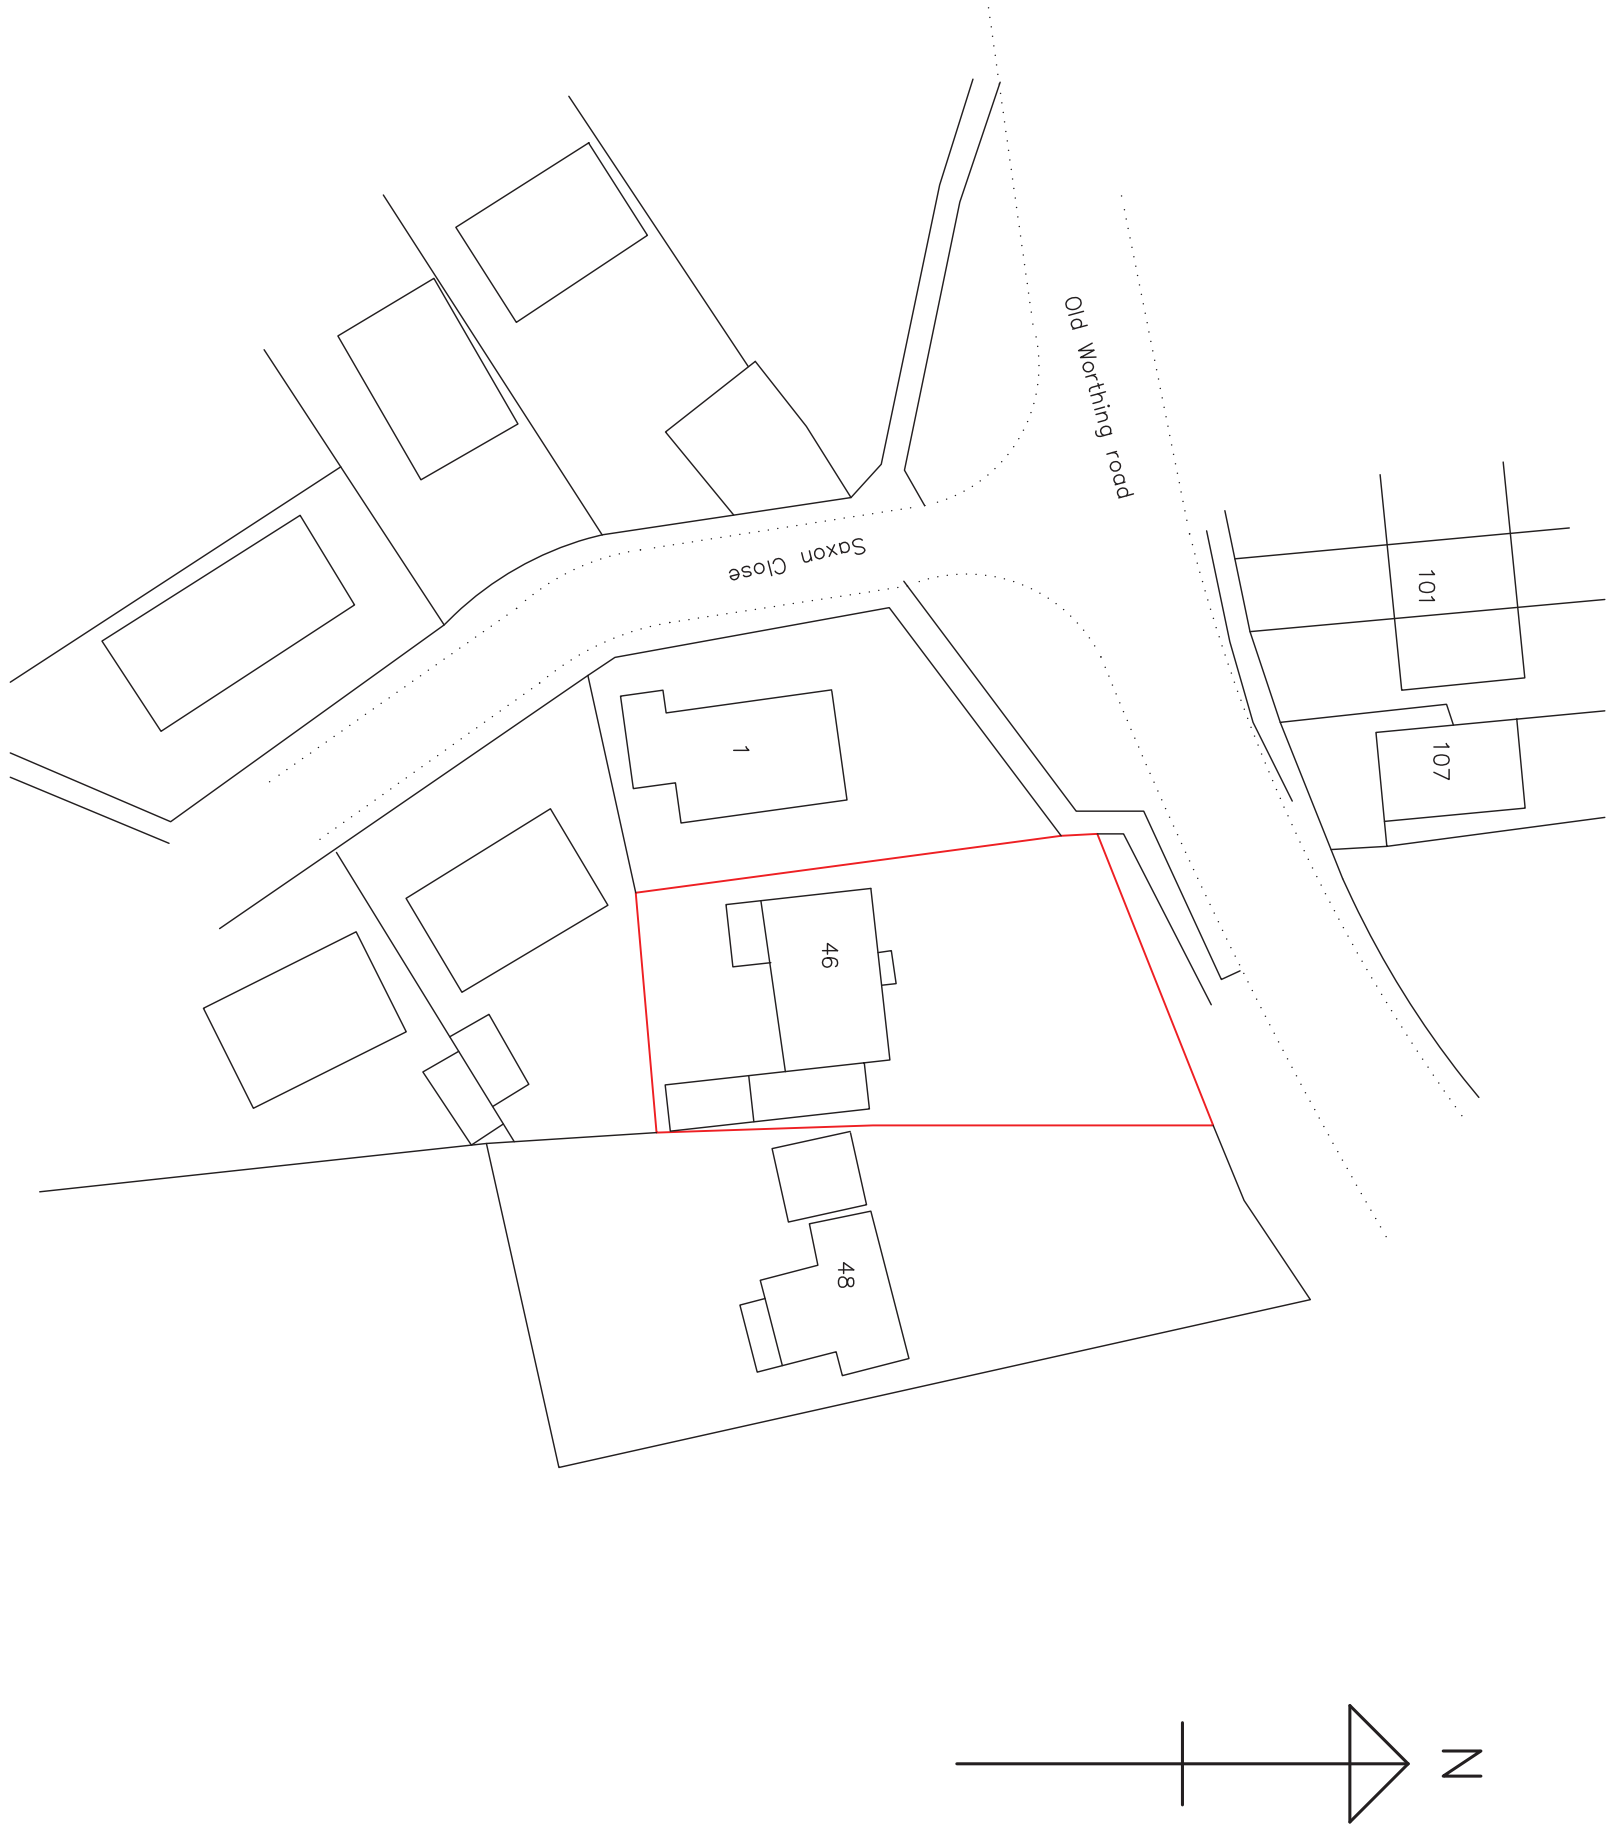

First floor 33.9m2 per cottage

Amendments: –

<i>Bryceson Shaw Associates</i> <i>Surveyors and Designers</i>	
2 Wellesley Court, Fitzalan Road, Littlehampton, West Sussex BN17 5JW Tel. & Fax 01903 734381 Mobile: 07889 651301 E-mail: brycesonshaw@btinternet.com	
	
Project: Proposed conversion from 4 bed house to 2 2bed cottages; 46 Old Worthing Road, East Preston BN16 1DY	
Drawing: Block plan	
For: Mr. Lee	
Drawn: PKS	Date: August 2011
Scales: 1:500	No: 1160/01/06
To scale when printed on A3	