

Side - North

Rear - West

Side - South



Front - East

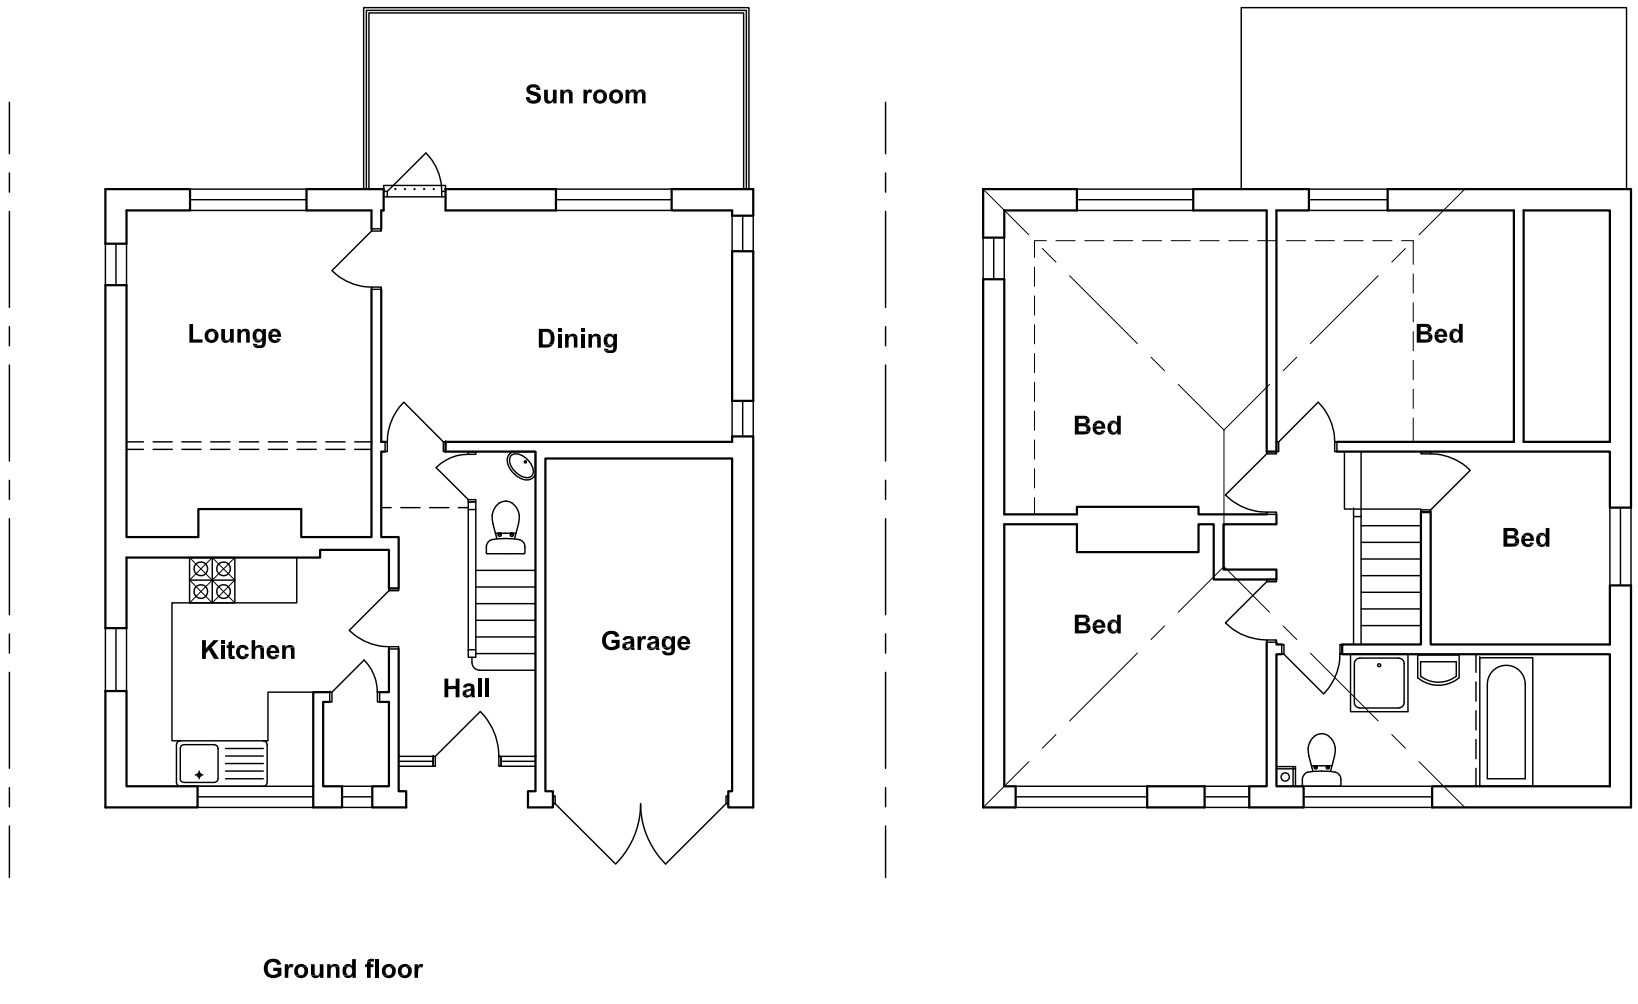

Ground floor

Amendments: –

Bryceson Shaw Associates

Surveyors and Designers

2 Wellesley Court, Fitzalan Road, Littlehampton,
West Sussex BN17 5JW
Tel. & Fax 01903 734381 Mobile: 07889 651301
E-mail: brycesonshaw@btinternet.com

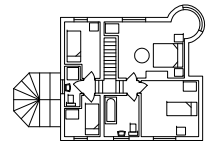

Project:
Proposed extension; 98 Sea Road, East Preston
BN16 1NP

Drawing:
Plans and elevations as existing

For:
Mr. Sharp

Drawn:	Date:
PKS	**August 2012**
Scales: **1:100**	No: **1259/01/01**

To scale when printed on A3