



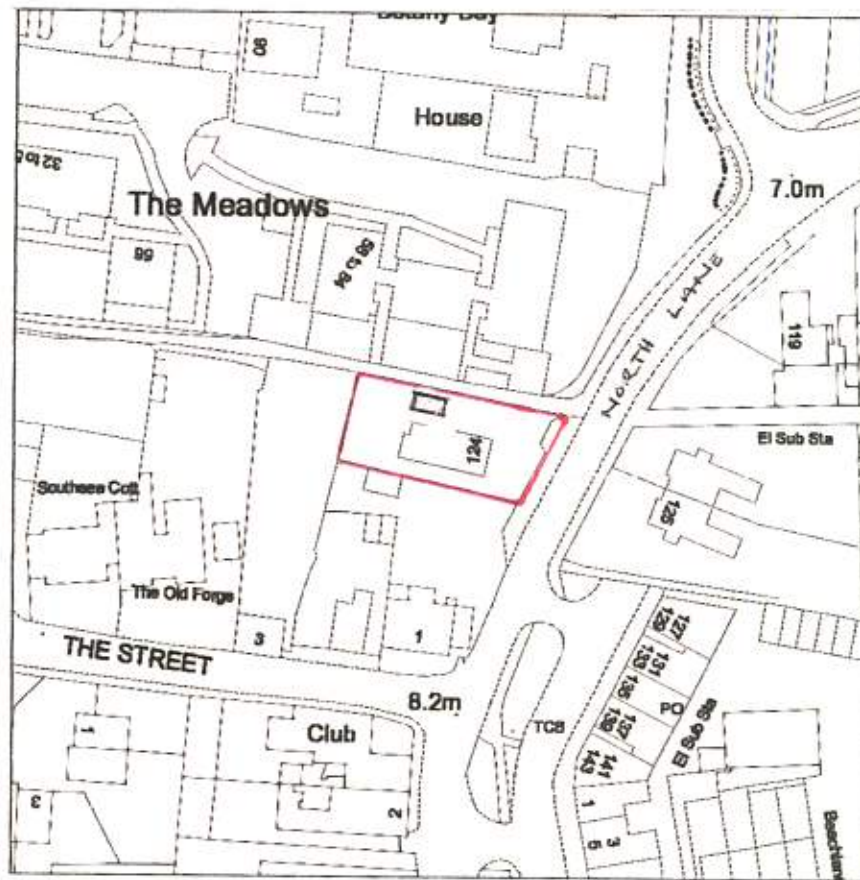

Location Plan Scale 1/1250

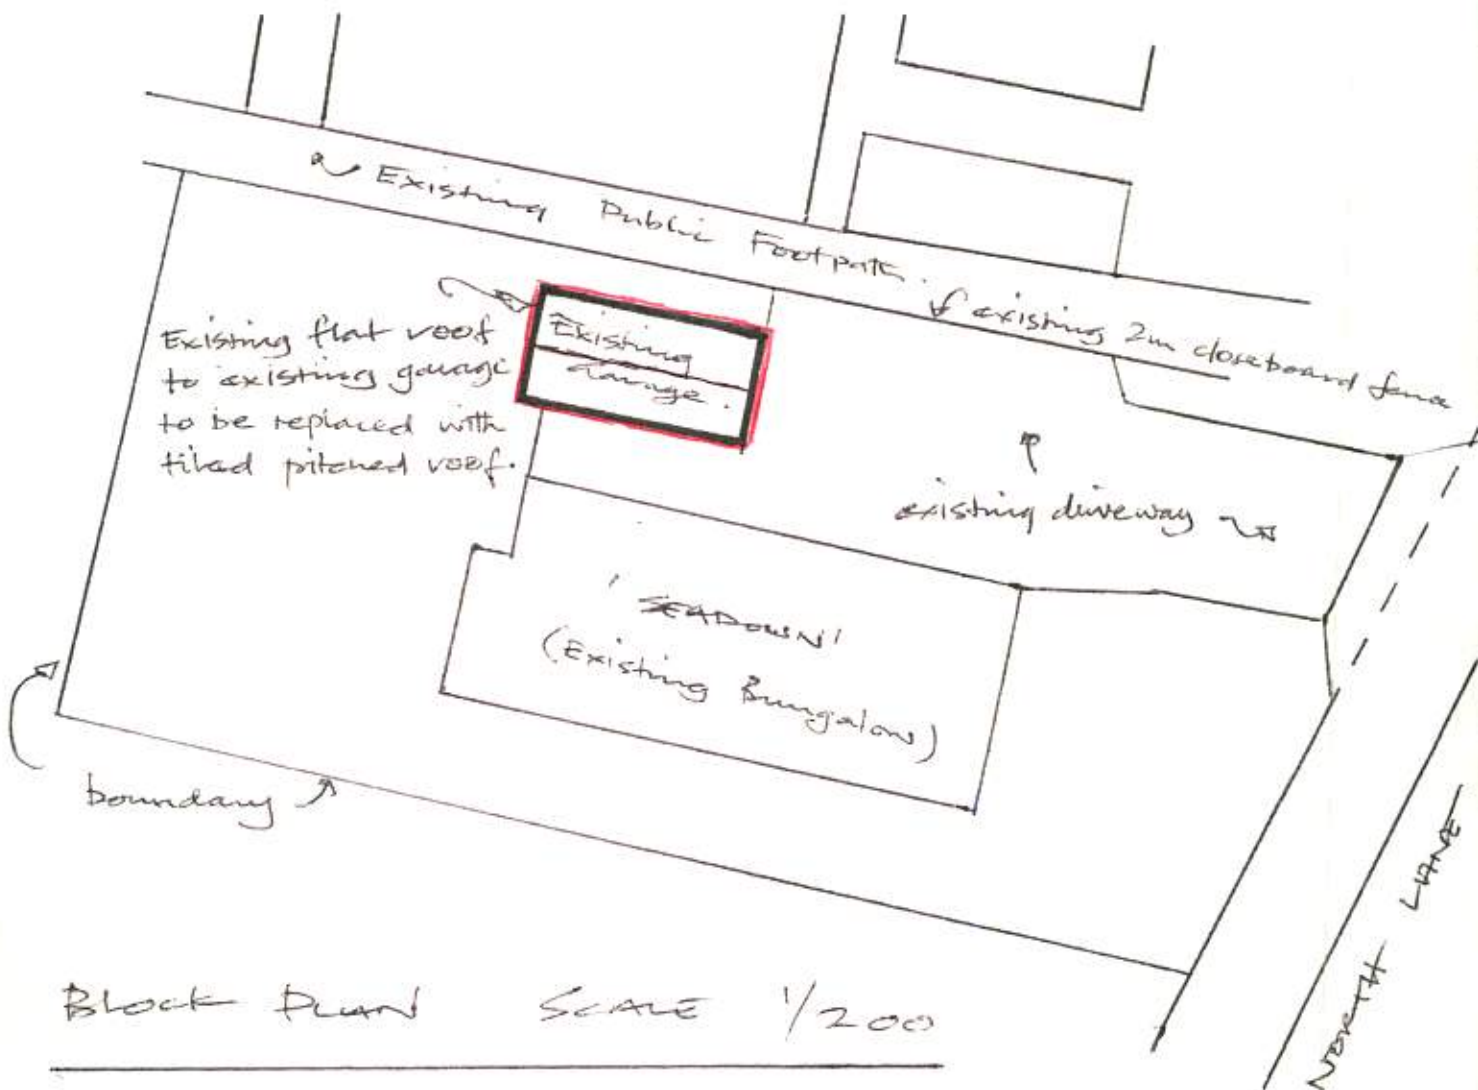

Block Plan Scale 1/200