



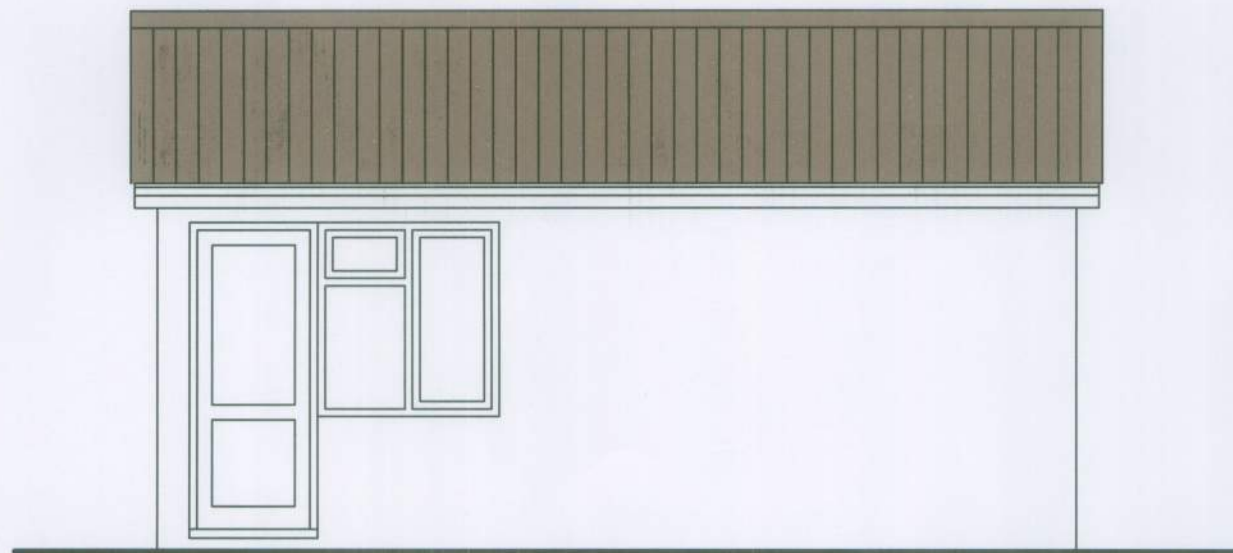


South Elevation (Proposed)

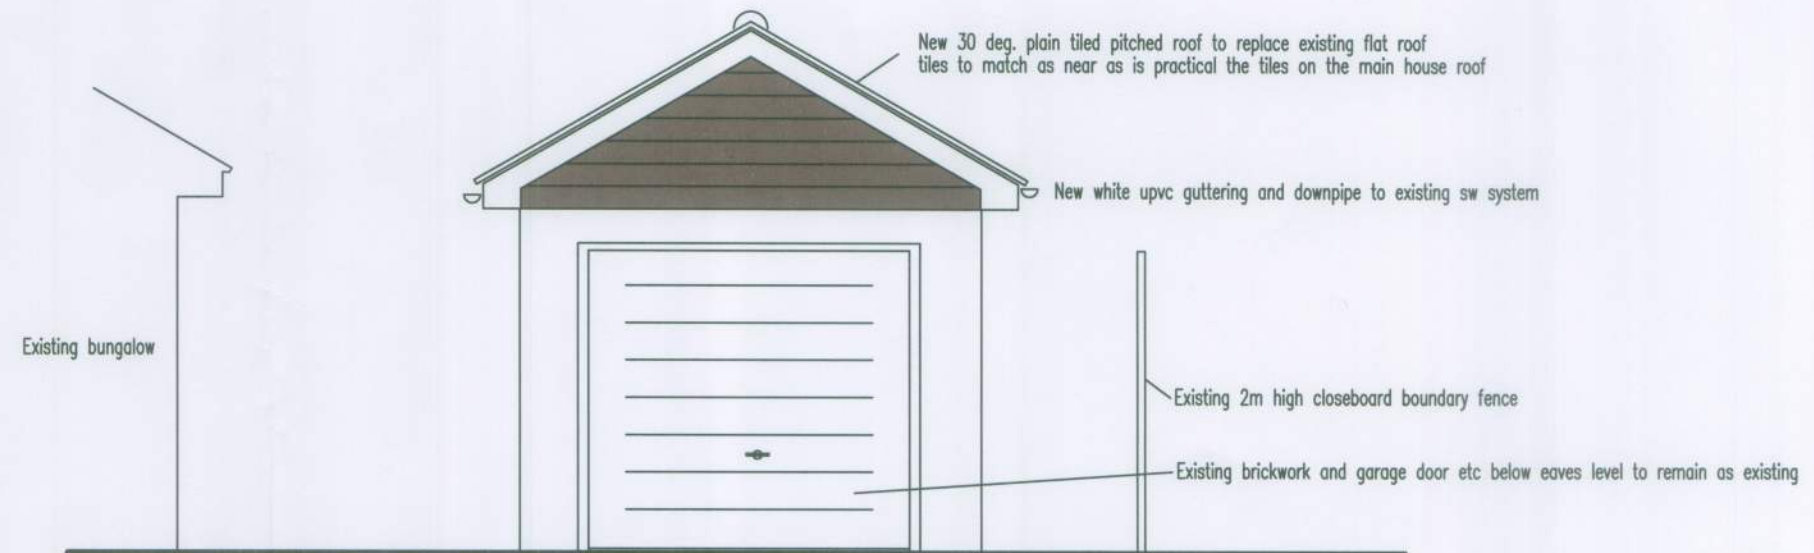

North Elevation (Proposed)



East Elevation (Proposed)

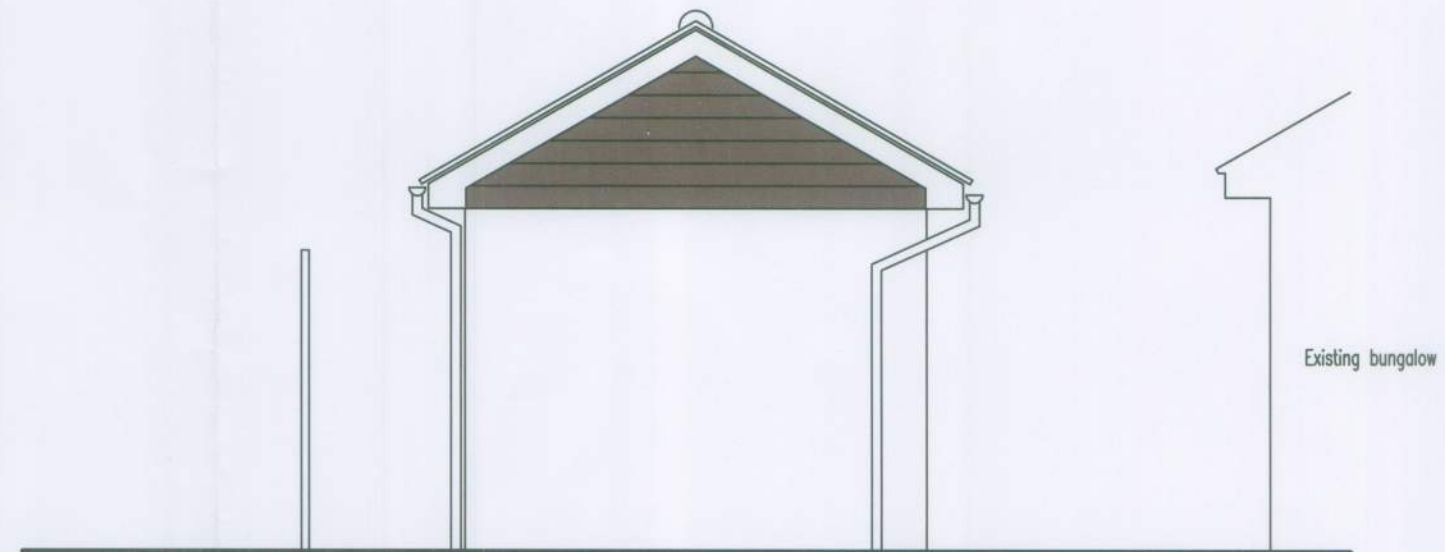

West Elevation (Proposed)

Proposed Elevations Of Existing Garage
With Flat Roof Changed To Pitched Roof
Scale 1/50. Date : Aug 2013

'Seadown', North Lane,
East Preston