




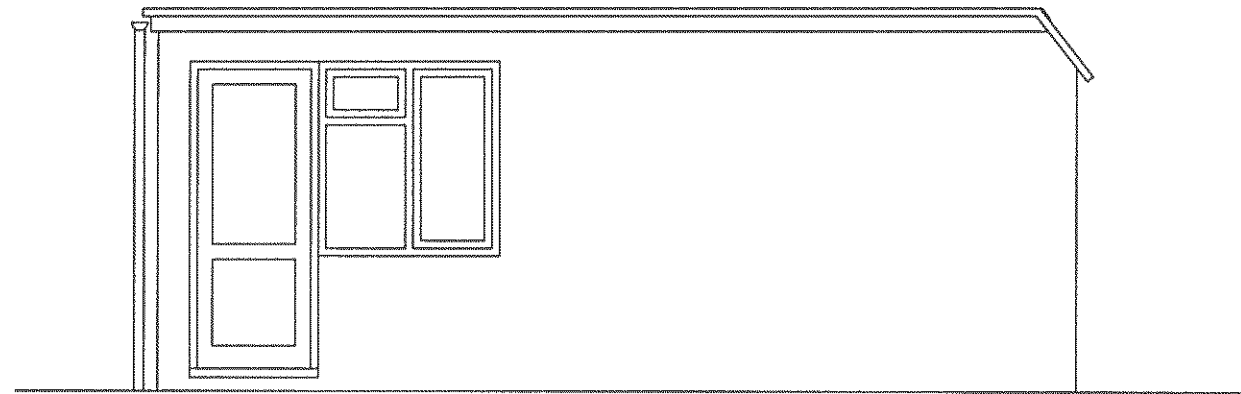


South Elevation (Existing)

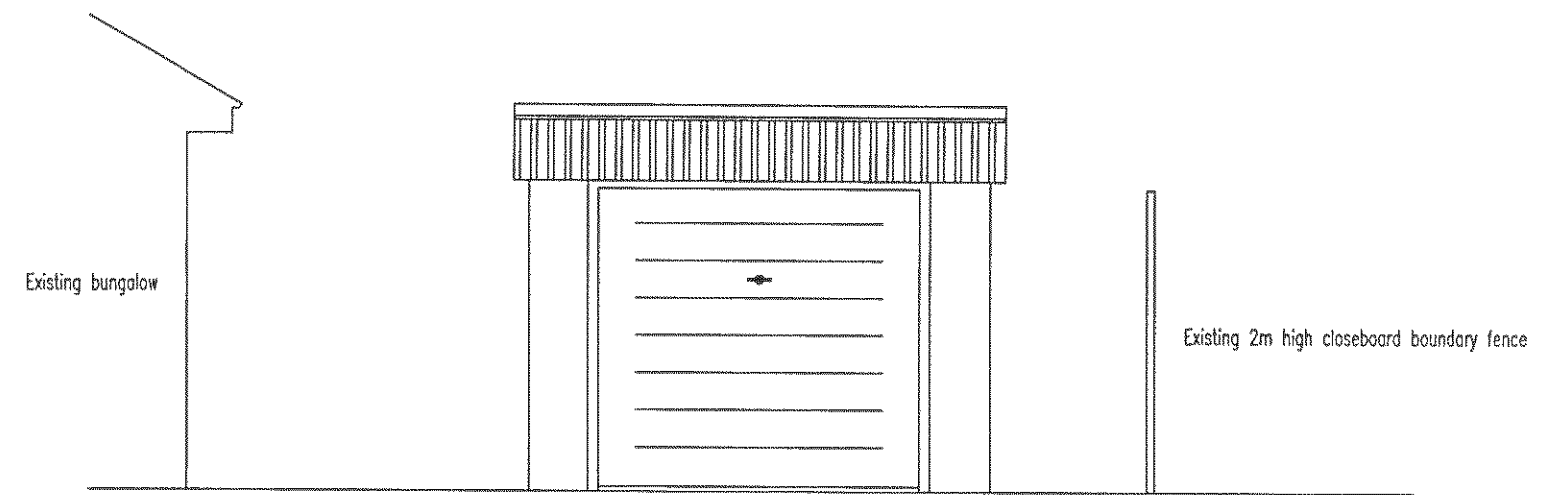

East Elevation (Existing)

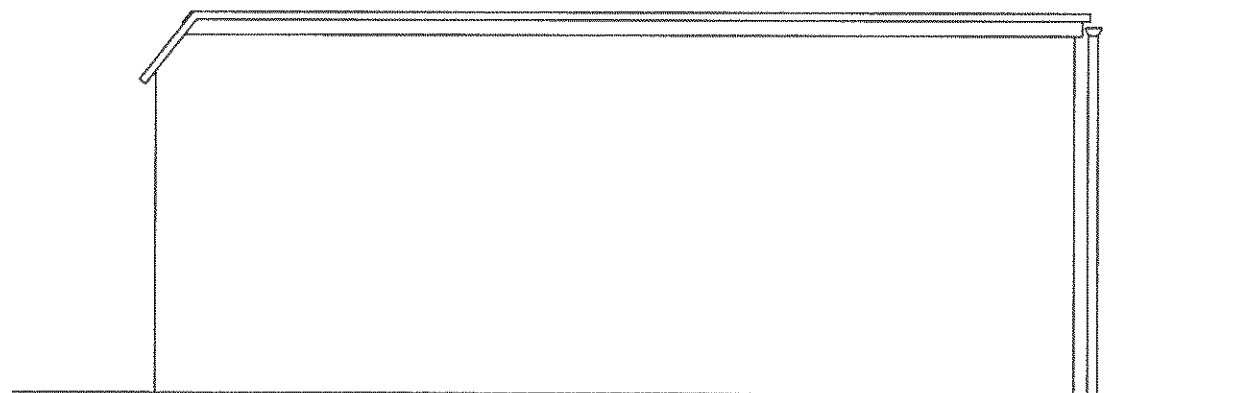

North Elevation (Existing)

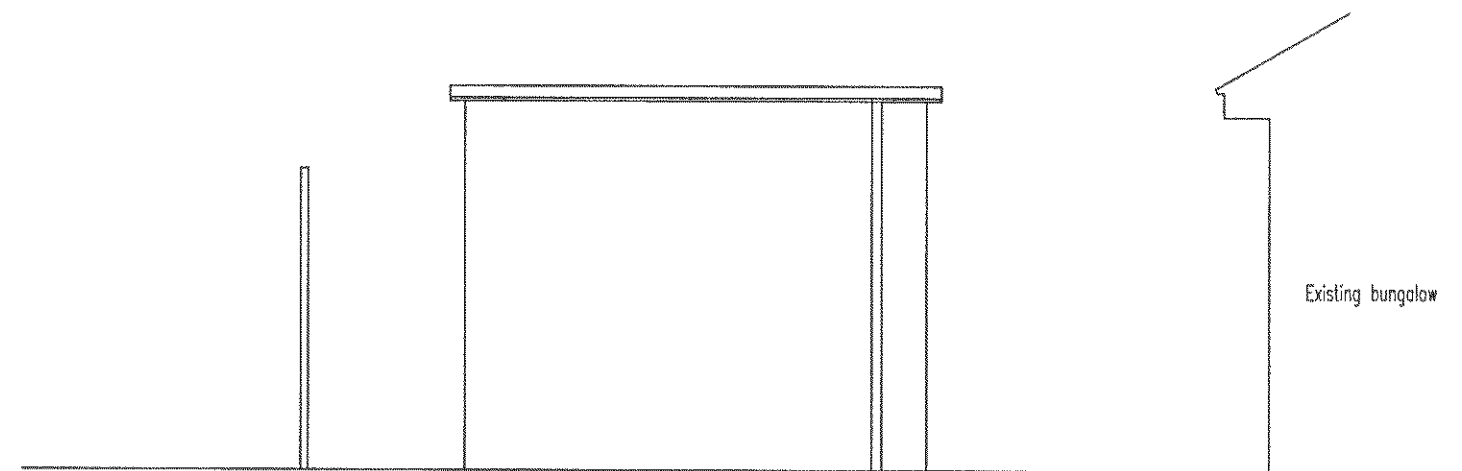

West Elevation (Existing)

Existing Elevations Of Existing Garage
With Flat Roof

Scale 1/50. Date : Aug 2013

'Seadown', North Lane,
East Preston