




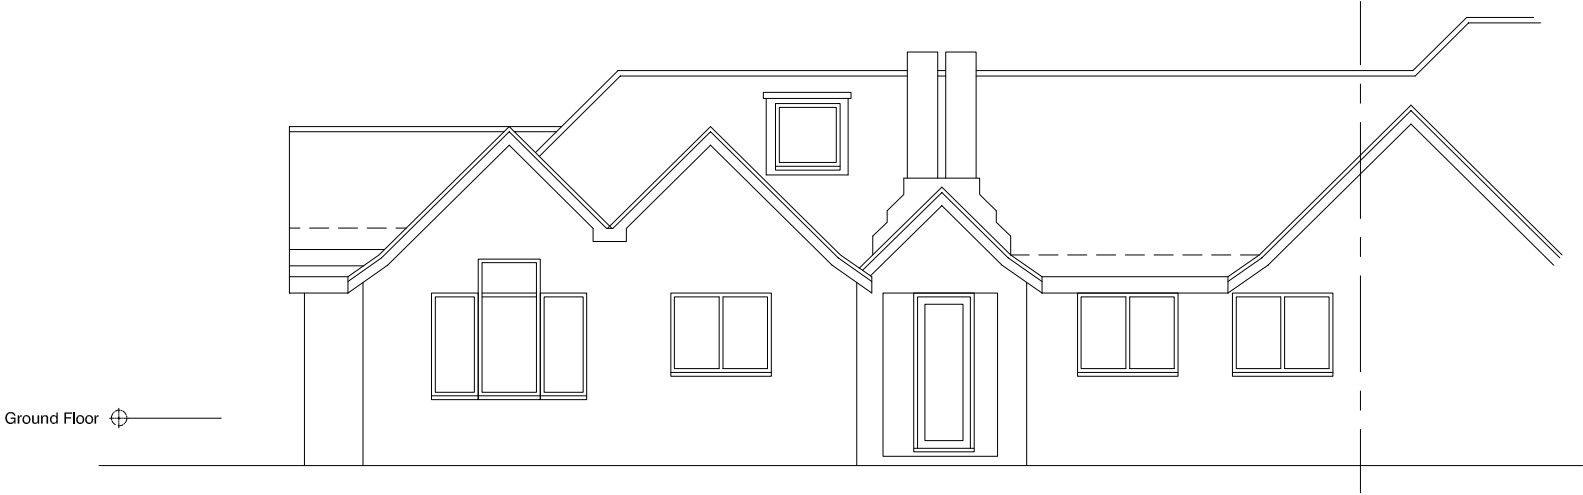


EXISTING FRONT / NORTH SIDE ELEVATION

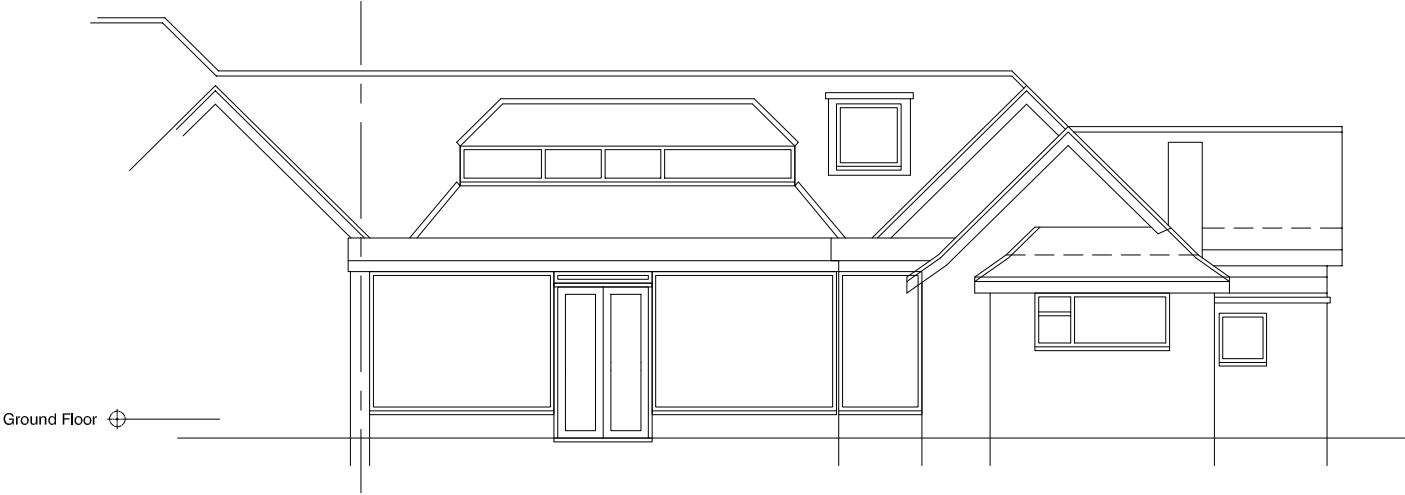

EXISTING SOUTH / REAR SIDE ELEVATION

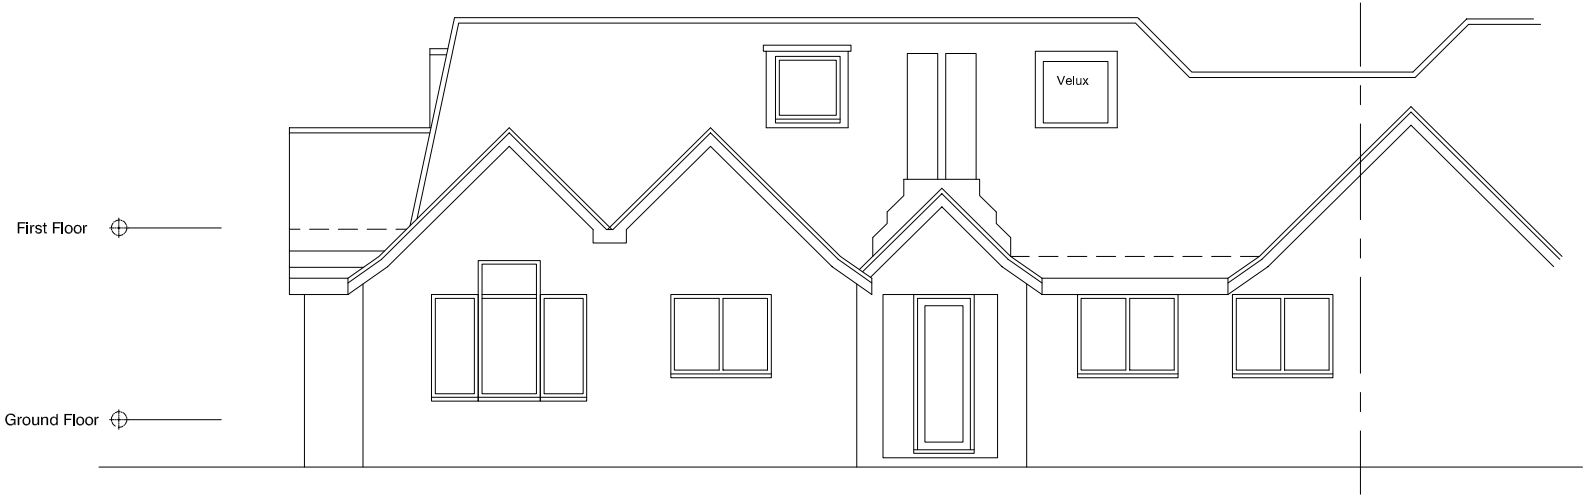

PROPOSED FRONT / NORTH SIDE ELEVATION

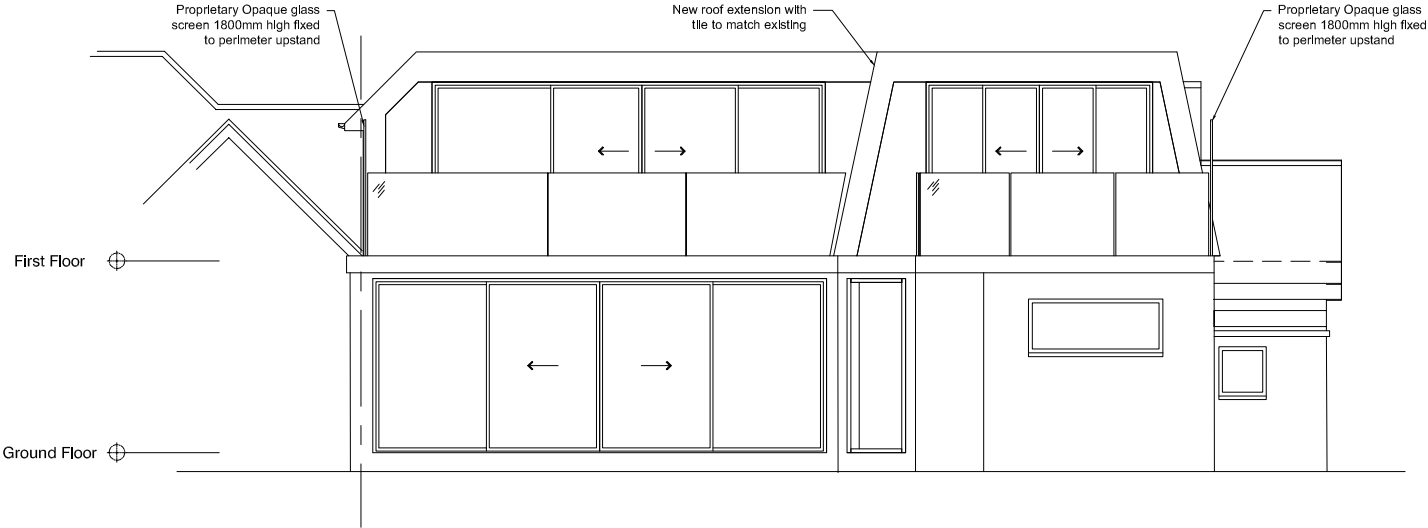

PROPOSED SOUTH / REAR SIDE ELEVATION