




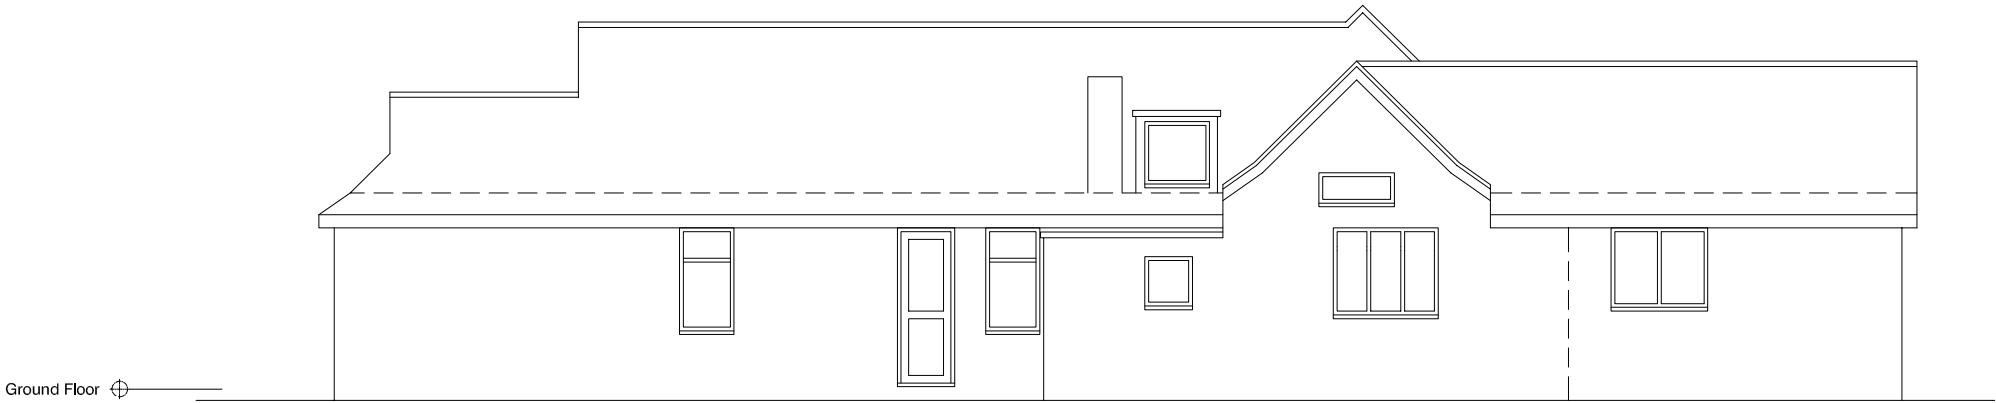


EXISTING EAST SIDE ELEVATION

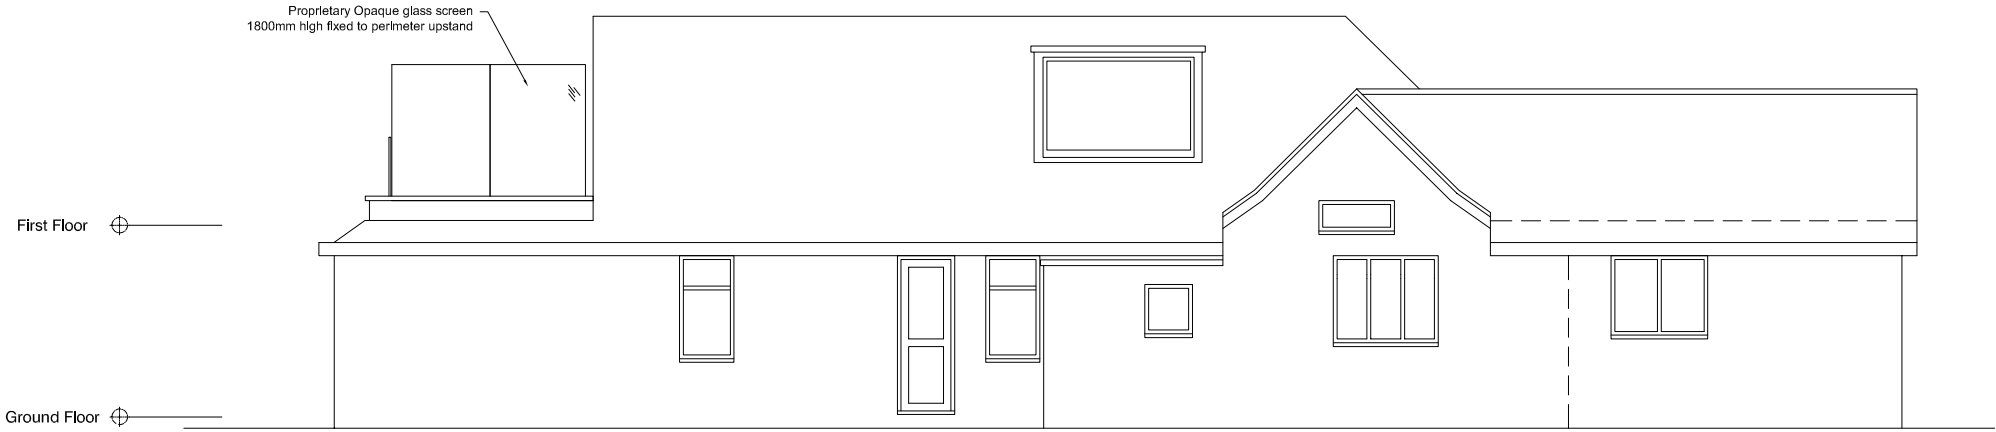

PROPOSED EAST SIDE ELEVATION

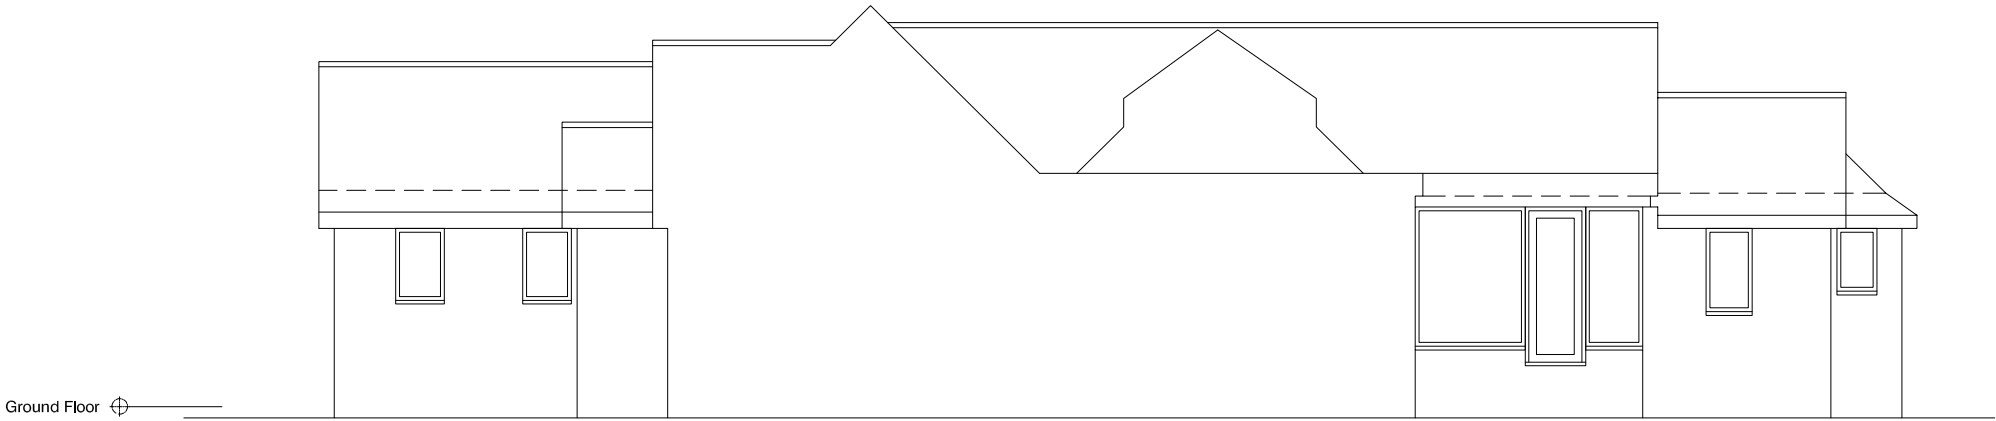

EXISTING WEST SIDE ELEVATION

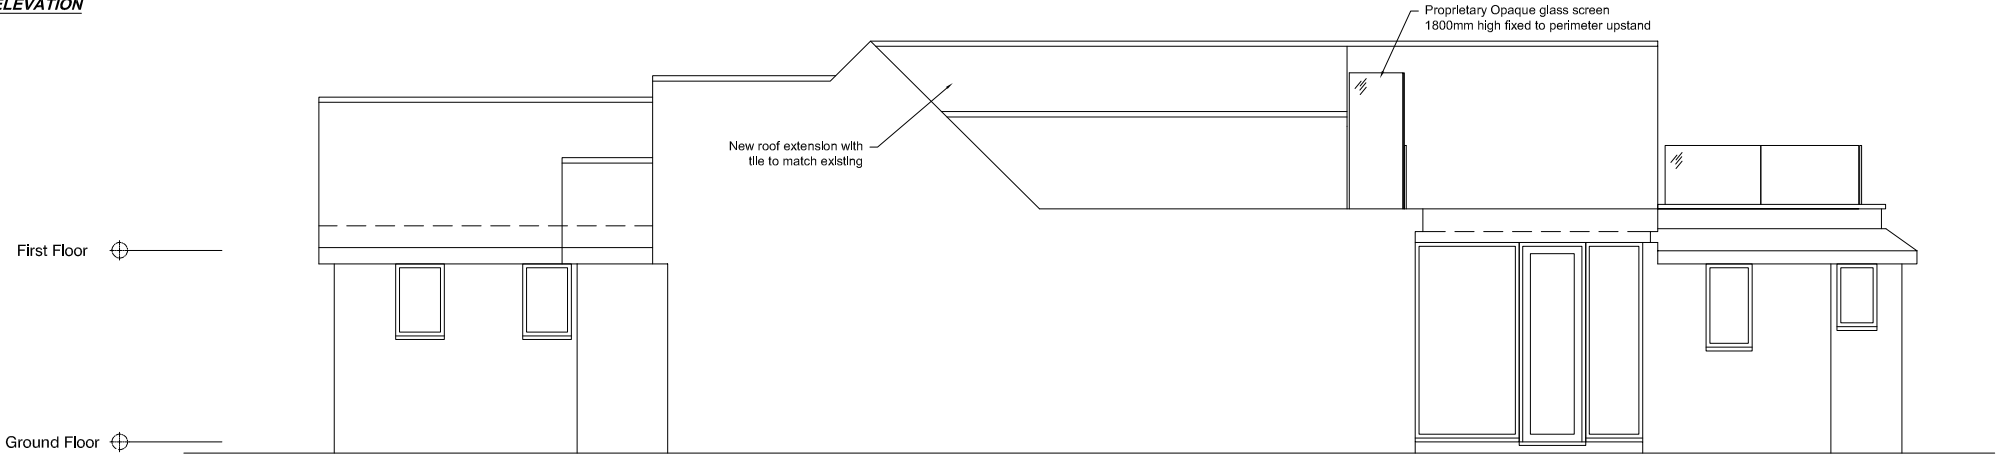

PROPOSED WEST SIDE ELEVATION