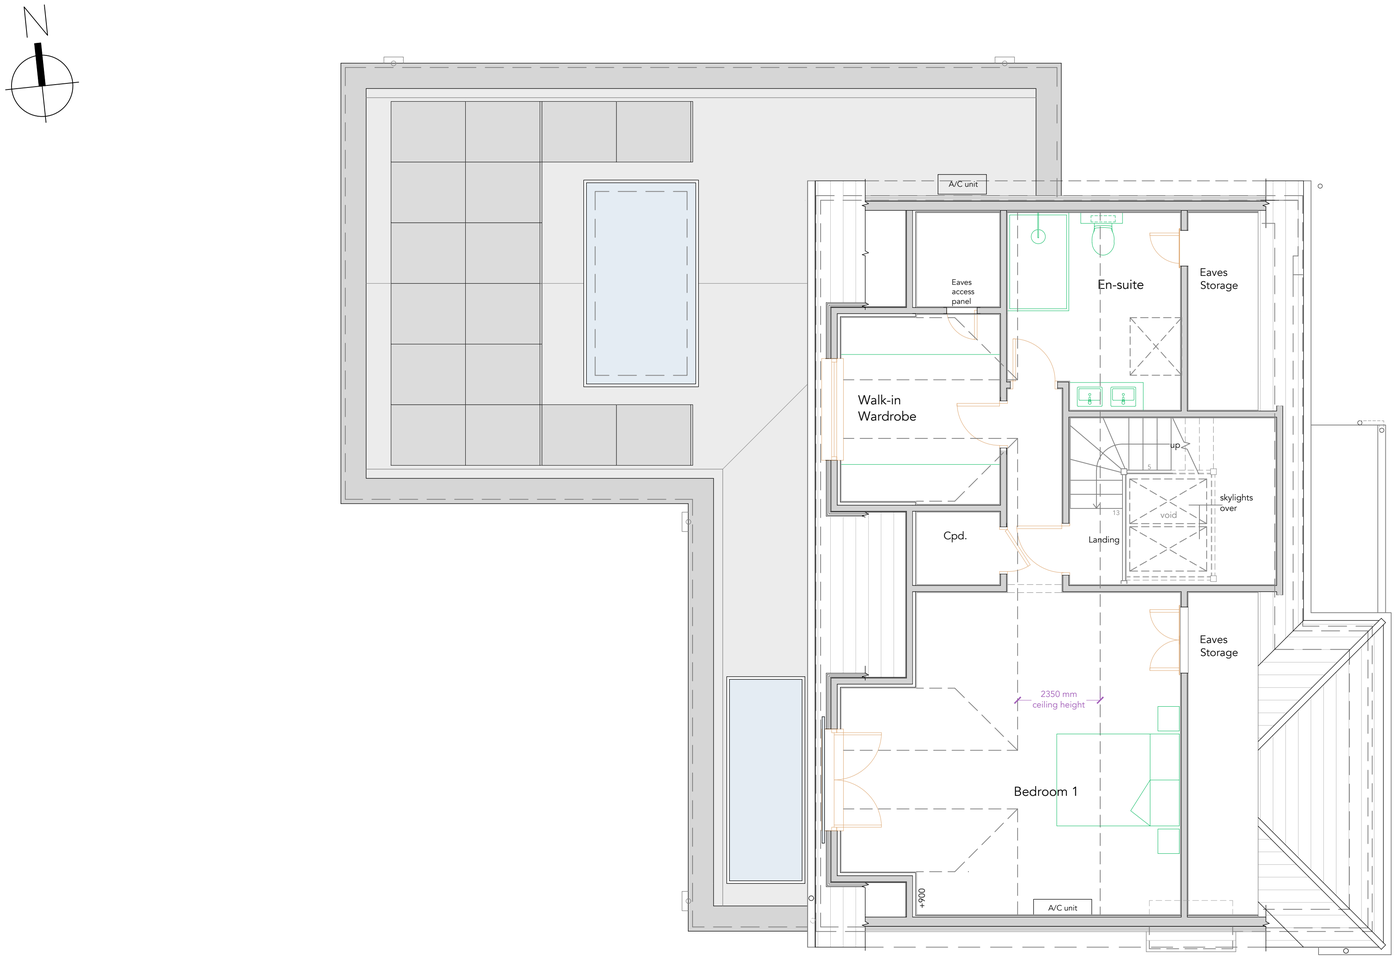

Second Floor Plan
1:50

Scale 1:50

0 1 2 3 4 5

Notes:

Revisions:

This drawing is the property of Fuller Architects and is not to be copied reproduced, retained or disclosed to any unauthorised person either wholly or in part without prior consent. Do not scale from this drawing except for Planning purposes. Use all figured dimensions only. All figured dimensions to be checked on site prior to construction. All discrepancies, errors and omissions to be reported to Fuller Architects prior to construction. Layout and dimensions existing building to be checked on site.

FULLER
• ARCHITECTS •
01903 774754
info@fuller-architects.co.uk
fuller-architects.co.uk
103-105 Sea Road, East Preston,
BN16 1NX

Job Title
30 The Ridings, East Preston

Client
Mr T. and Mrs A. Smart

Drawing Name
Second Floor Plan - Proposed

Drawing Status
Planning

Drawn by ALP Date Nov 26

Checked by DF Date Nov 26

Drawing Scale
1:50 at A1

Drawing No 260088/ 05

Revision