

North Elevation (Side)



East Elevation (Front)

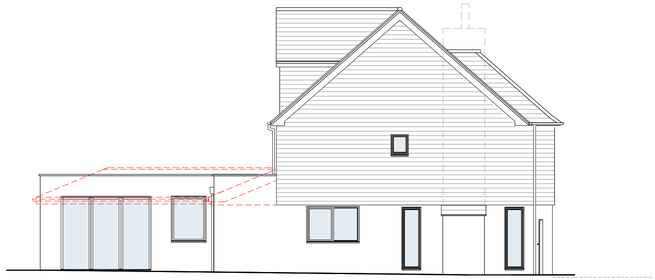

South Elevation (Side)



West Elevation (Rear)

Elevations 1:100

Scale 1:100

0 1 2 3 4 5 10

Key:

Red dashed line indicates outline of previously approved Planning application reference EP/42/25/HH.

Materials Schedule:

Walls:

Upper walls - horizontal grey weatherboard cladding

Lower walls - smooth render over a brick plinth

Roofs:

Flat Roof (hidden) - grey GRP

Pitched Roofs - natural slates

Doors:

Powder coated aluminium - anthracite

Windows:

uPVC double glazed - anthracite

Rainwater goods:

White uPVC

Soffits, fascias and bargeboards:

White uPVC

Revisions:

This drawing is the property of Fuller Architects and is not to be copied reproduced, retained or disclosed to any unauthorised person either wholly or in part without prior consent. Do not scale from this drawing except for Planning purposes. Use all figured dimensions only. All figured dimensions to be checked on site prior to construction. All discrepancies, errors and omissions to be reported to Fuller Architects prior to construction. Layout and dimensions existing building to be checked on site.

FULLER
• ARCHITECTS •
01903 774754
info@fuller-architects.co.uk
fuller-architects.co.uk
103-105 Sea Road, East Preston,
BN16 1NX

Job Title

30 The Ridings, East Preston

Client

Mr T. and Mrs A. Smart

Drawing Name

Elevations - Proposed

Drawing Status

Planning

Drawn by ALP Date Nov 26

Checked by DF Date Nov 26

Drawing Scale

1:100 at A1

Drawing No

260088/ 07

Revision