


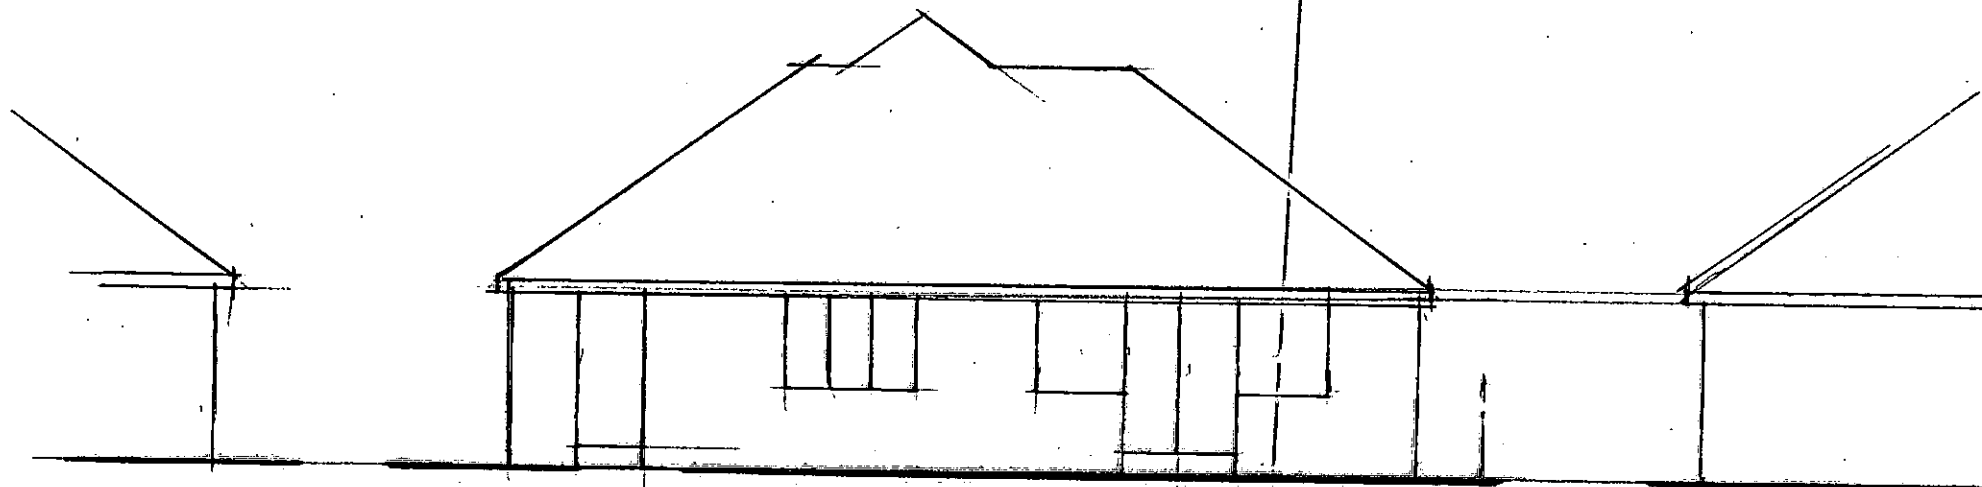

EXISTING REAR
ELEVATION

7, WOODBRIDGE PARK
EAST PRESTON

Scale 1:100
Date Oct. 2010

Plan no 4563/3