


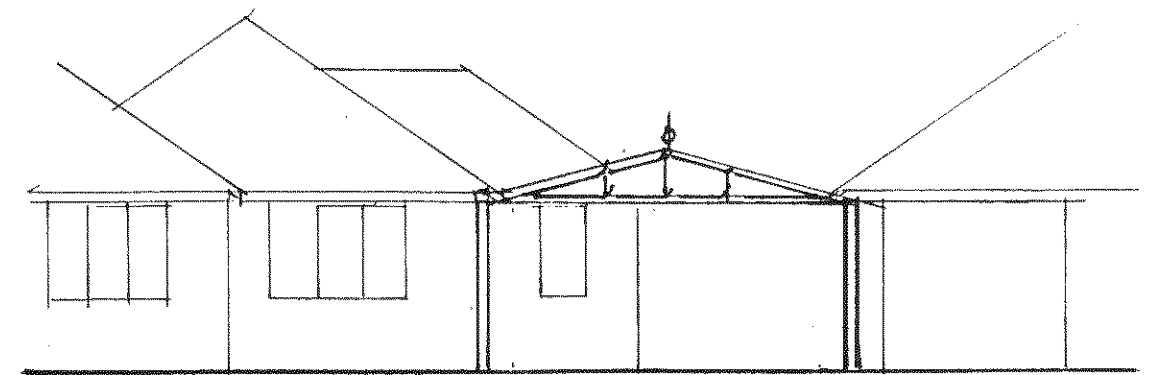


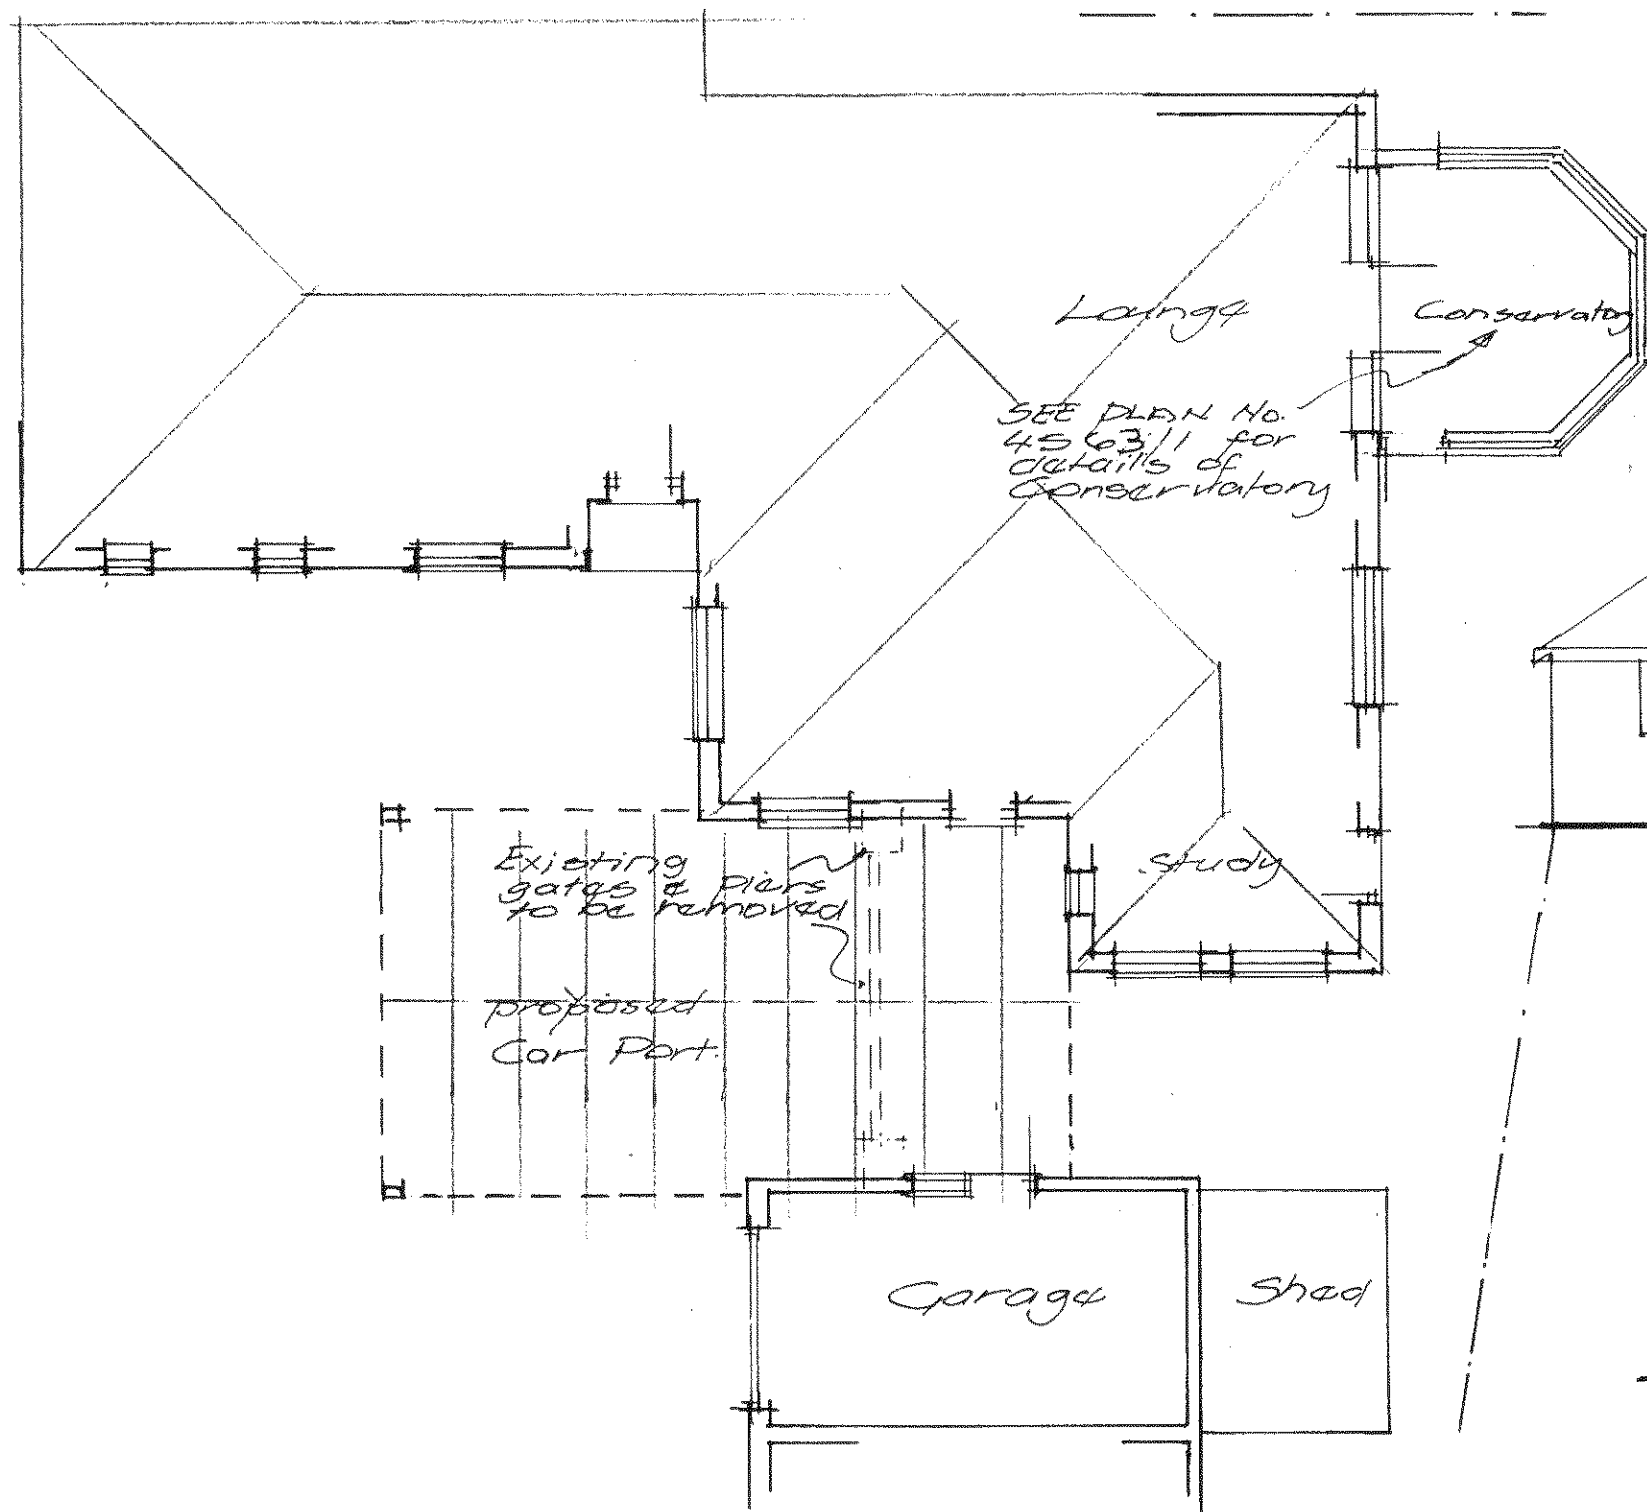

west

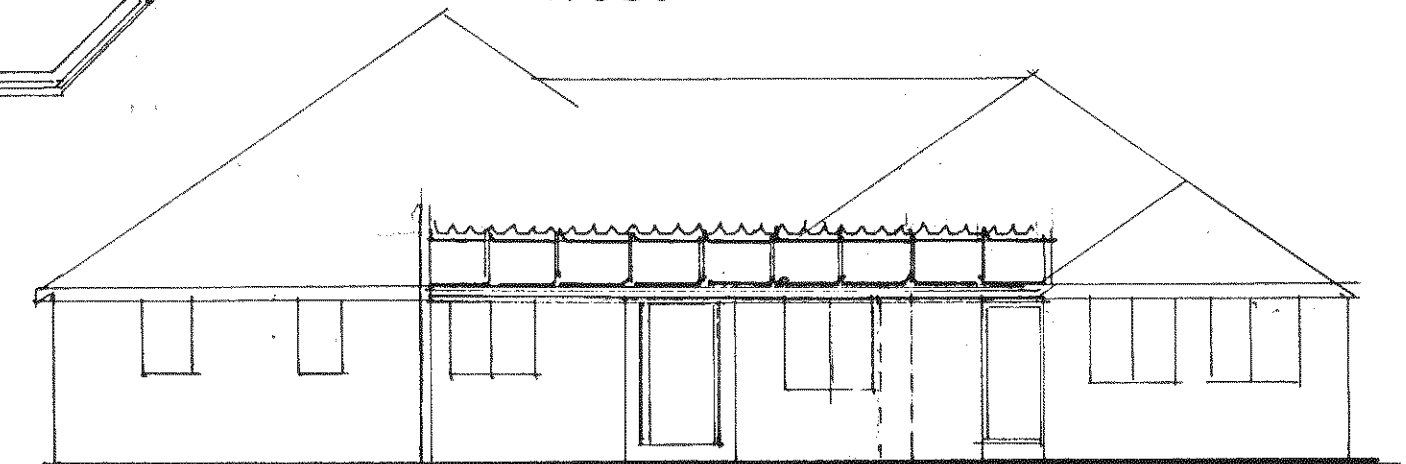

south

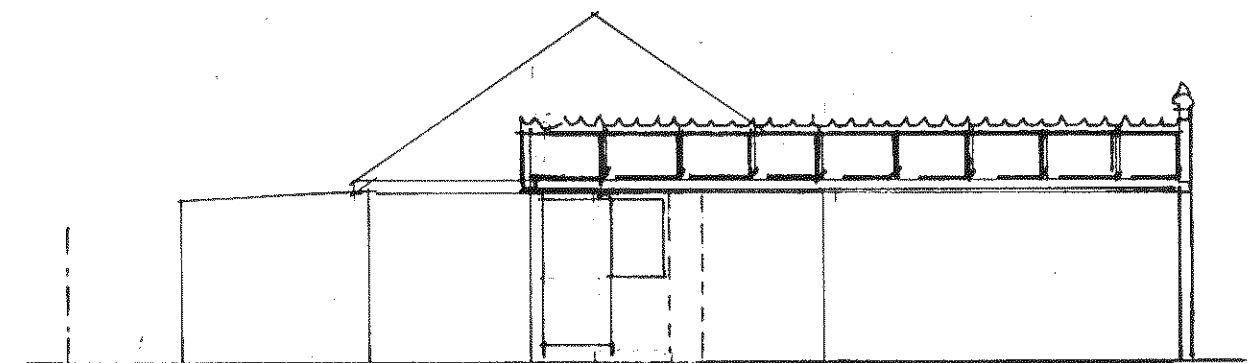

north

Car Port
 Roof Polycarbonate in white
 glazing bars
 Framing
 white upvc
 Supports 100x100 steel posts.

proposed CAR PORT
 7, WOODBRIDGE PARK
 EAST PRESTON
 for Mr & Mrs D. Tyler
 scale 1:100 Date Oct 2010

plan no: 4563/2

R.V. Roberts Worthing SO6050

plan 100