


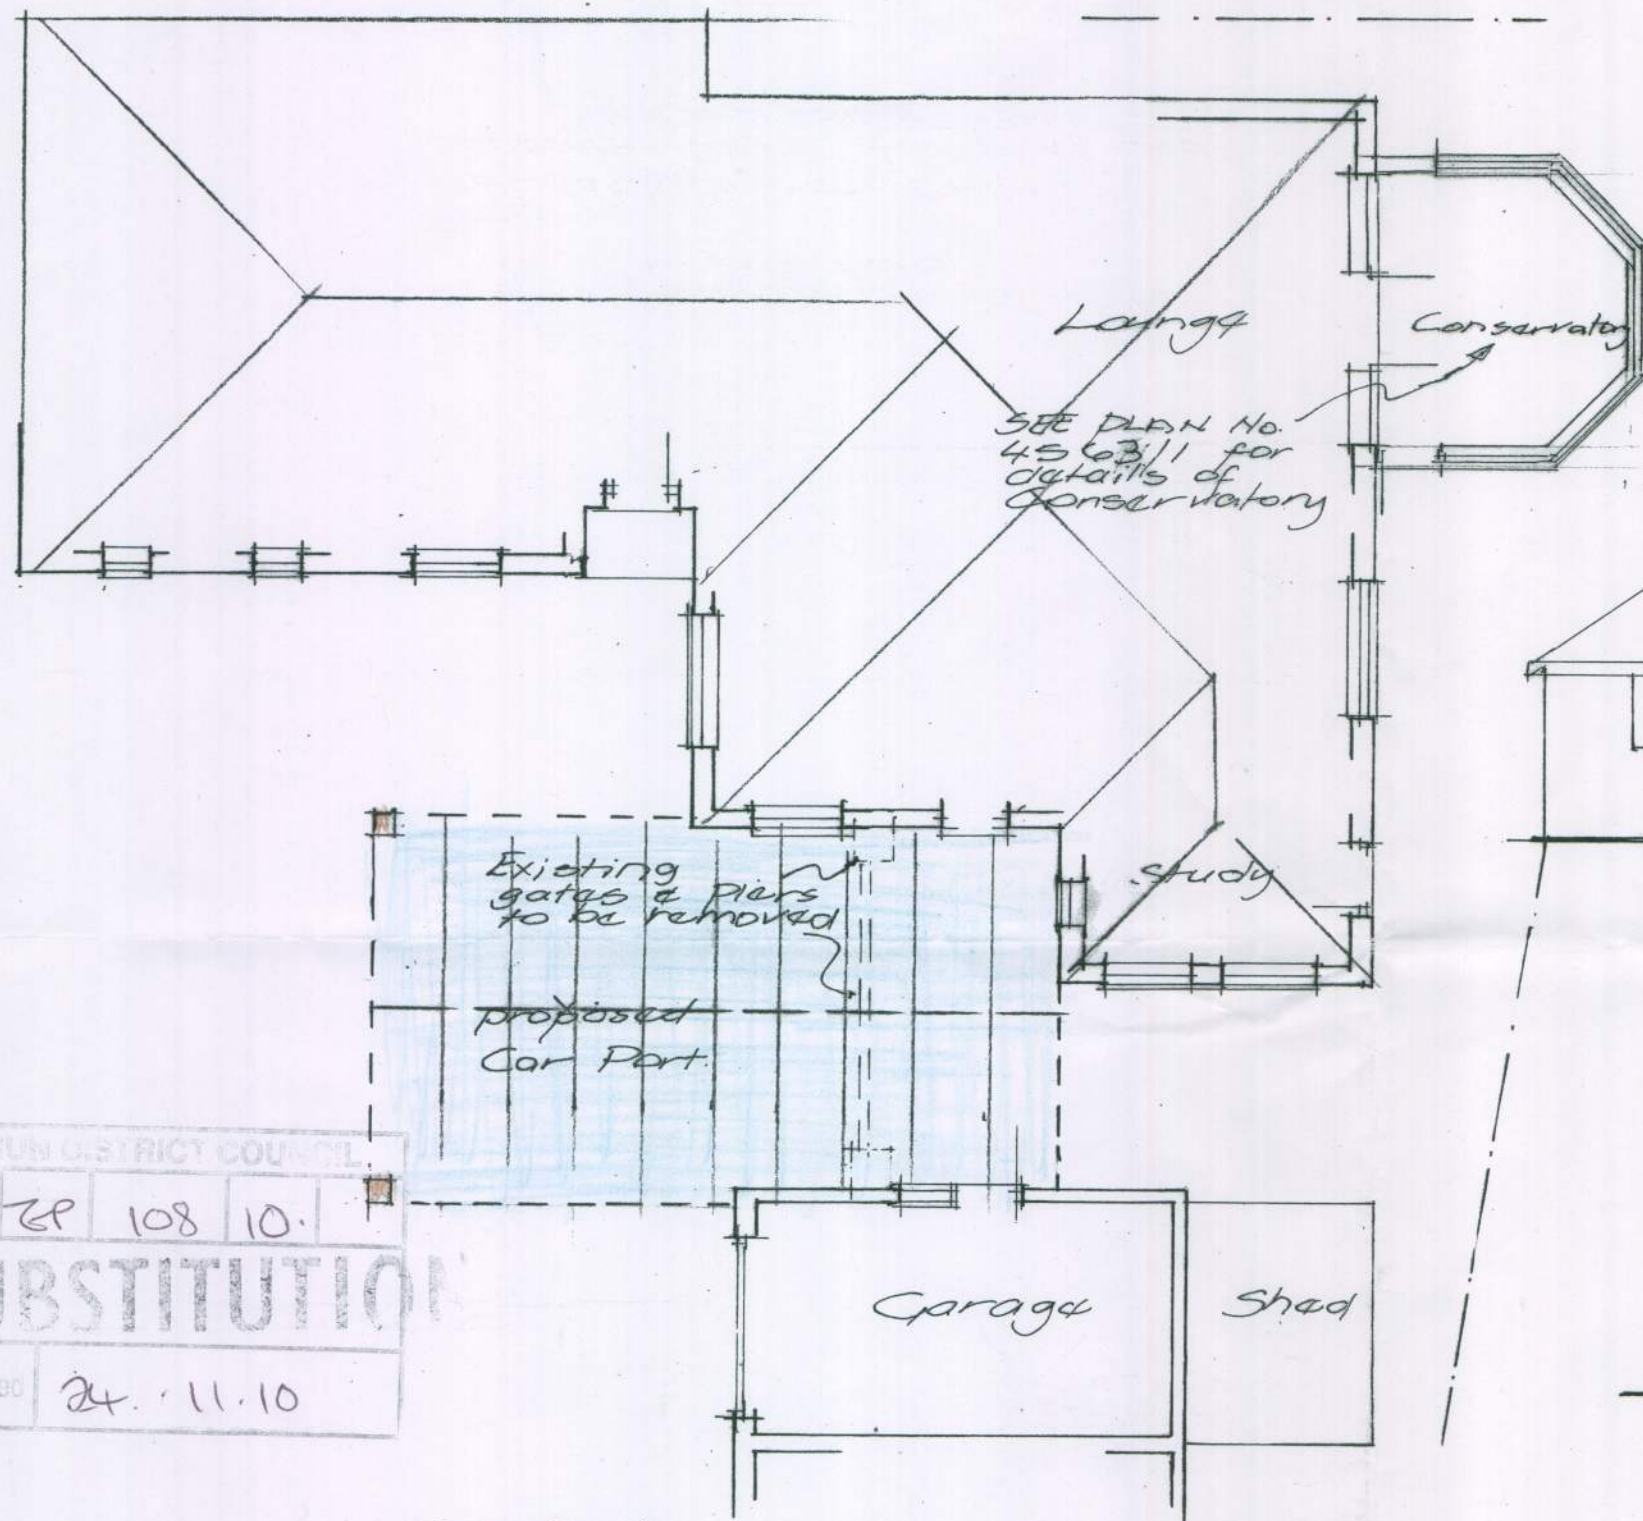

ARUN DISTRICT COUNCIL			
No.	EP	108	10.
SUBSTITUTION			
Received	24.11.10		




Car Port

Roof Polycarbonate in white
glazing bars

Framing

- * Dark Oak upvc or similar
- * Supports 100x100 steel posts clad in Dark oak or similar

plan no

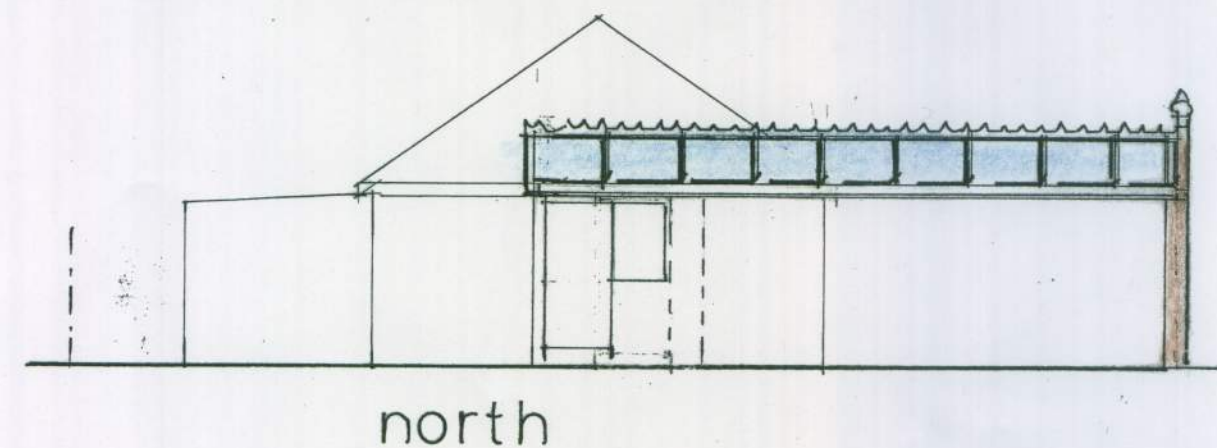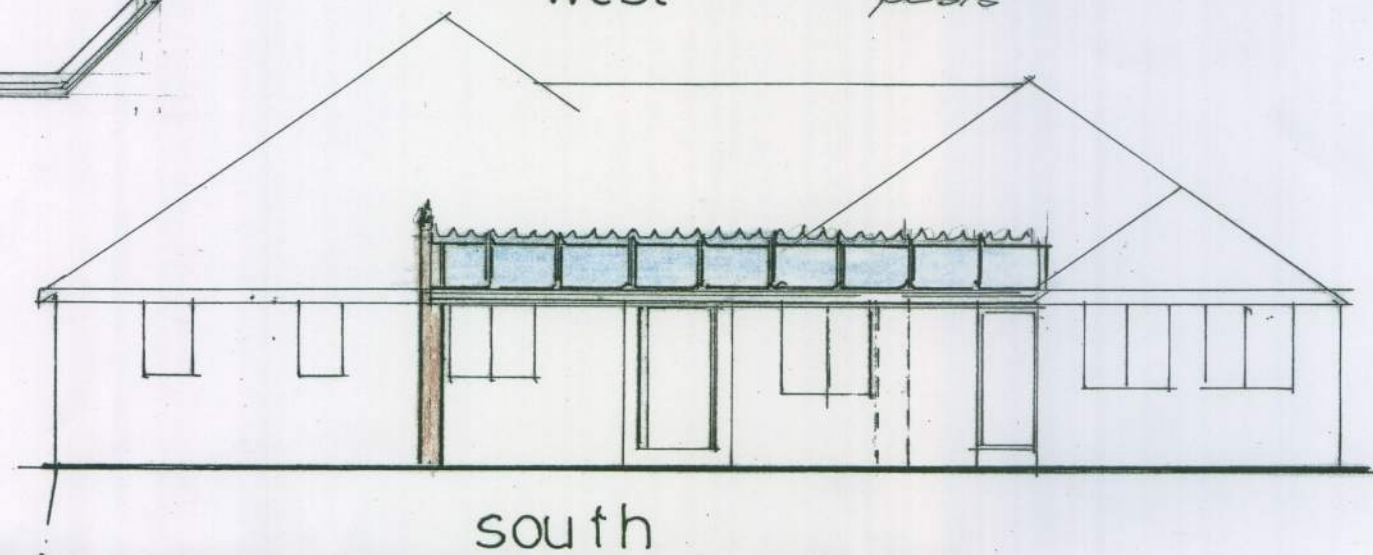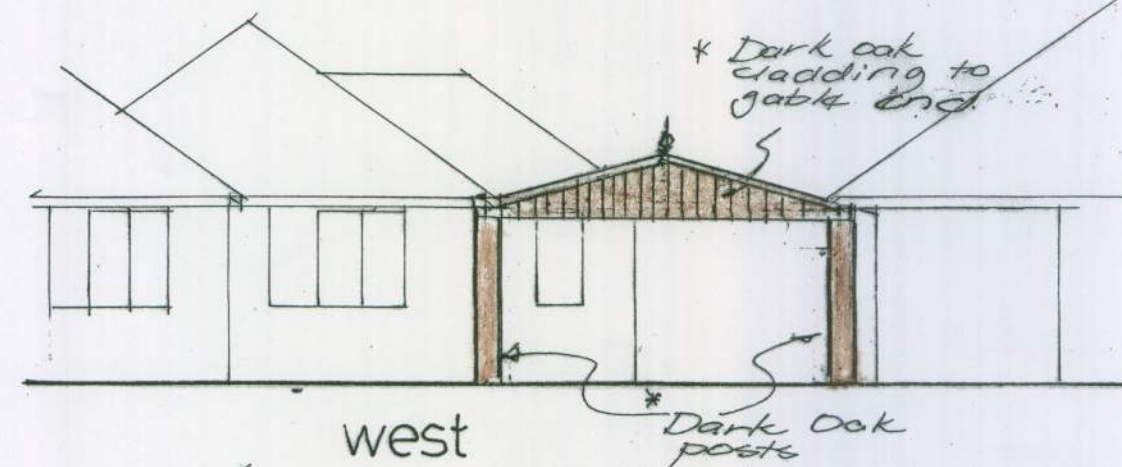

PROPOSED CAR PORT
7, WOODBRIDGE PARK
EAST PRESTON

for Mr & Mrs D. Tyler
Scale 1:100 Date Oct 2010

plan no: 4563/2

R.V. Roberts Worthing SO60SO

* 14/11/10 Dark oak added