


EXISTING ELEVATIONS OF THATCHED GARAGE

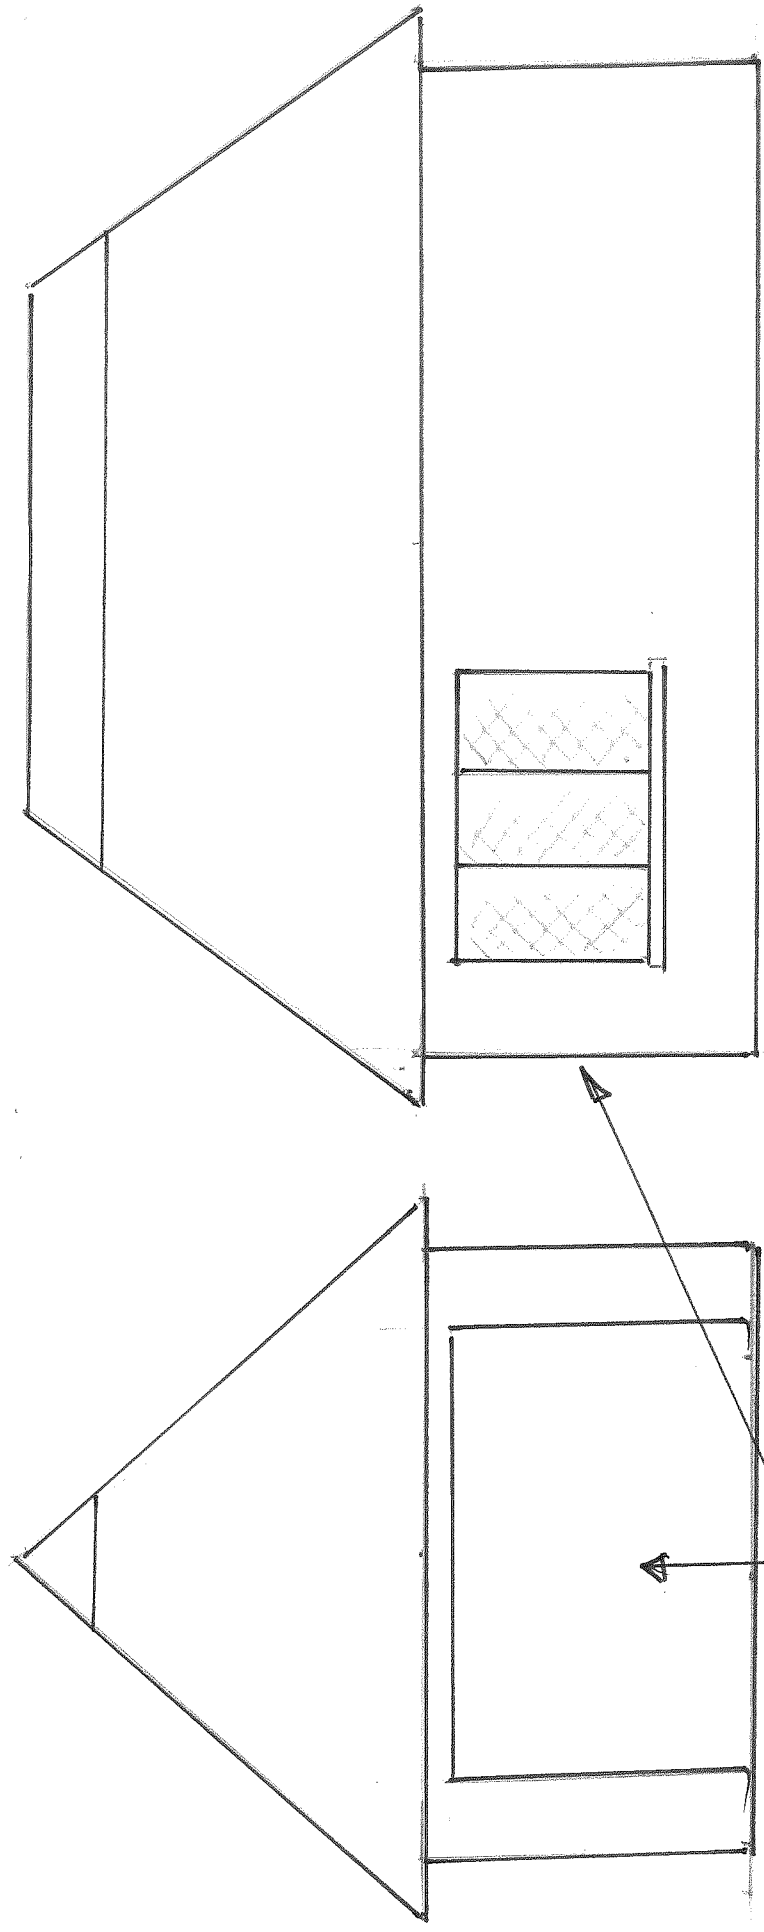

GARAGE DOOR OVER
DOOR.

SCALE 1:50