



NOTE:
The contractor is to check all site dimensions and levels before work starts.
Report any discrepancies.

This drawing must be read with and checked against all structural and other specialist drawings, specifications and bills of quantities.
Report any discrepancies.

The contractor is to comply with all current British Standards and Building Regulations whether or not specifically stated on these drawings.

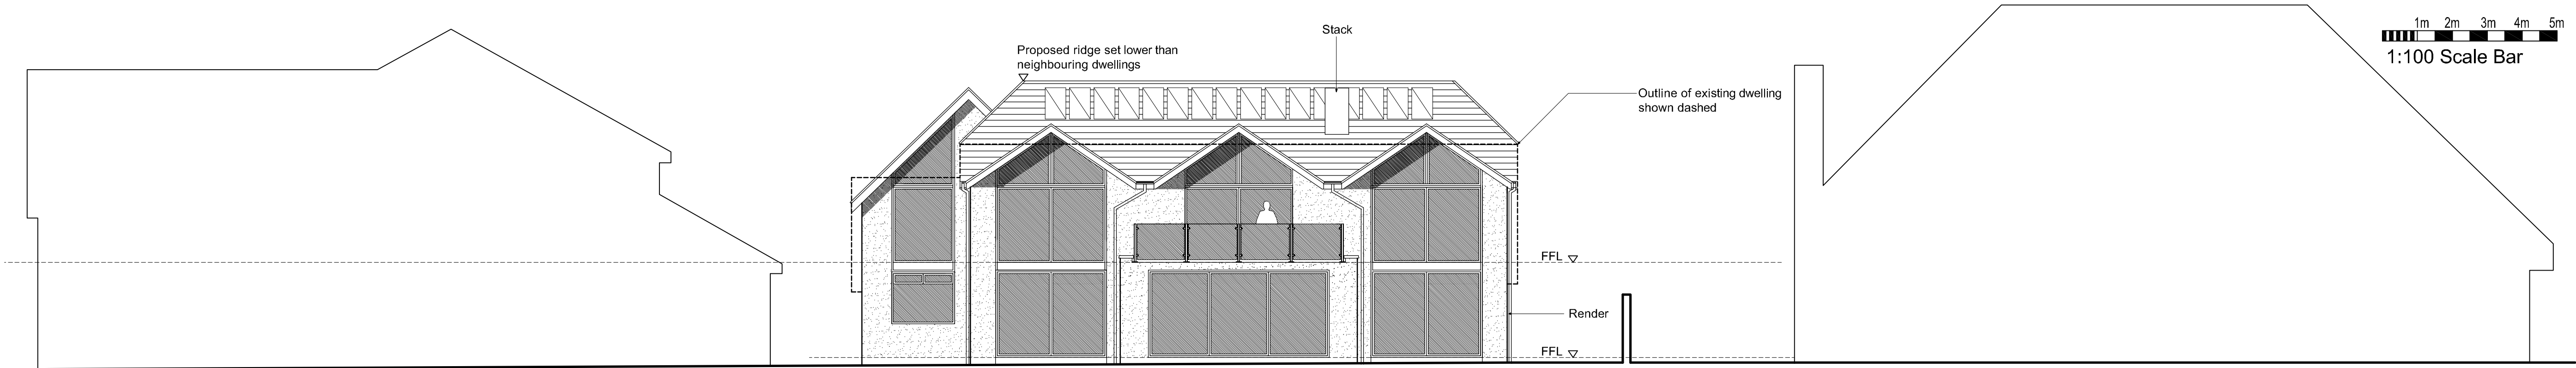

Street-scene - Rear (South) 1:100

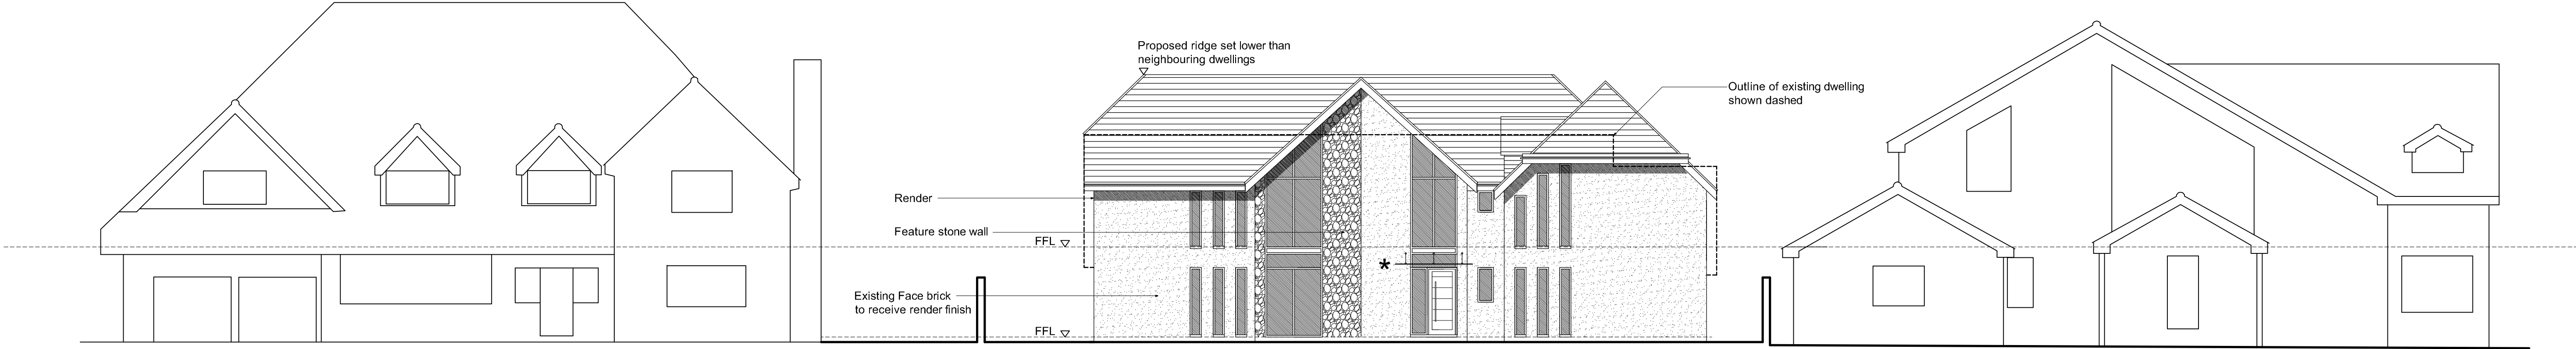

Street-scene - Front (North) 1:100

★ Metal and glass canopy

 Solar Panel on elevation

FOR PLANNING

Rev.	Date	Description	By

Client

Mr and Mrs Mansurov

Project

Alterations To:
17 Tamarisk Way
East Preston

Drawing Title

Street-scenes
as Proposed

Copyright (c) 2019 of:

Sussex Architectural Service

Wicket View
Cuckfield Lane
Warringlid
West Sussex

Tel: (01444) 461355

Email: info@sussexarchitecturalservices.co.uk

Scale

1:100 @ A1

Drawing Number

17-111.1

Date

August 2019

Drawn

-

08

