


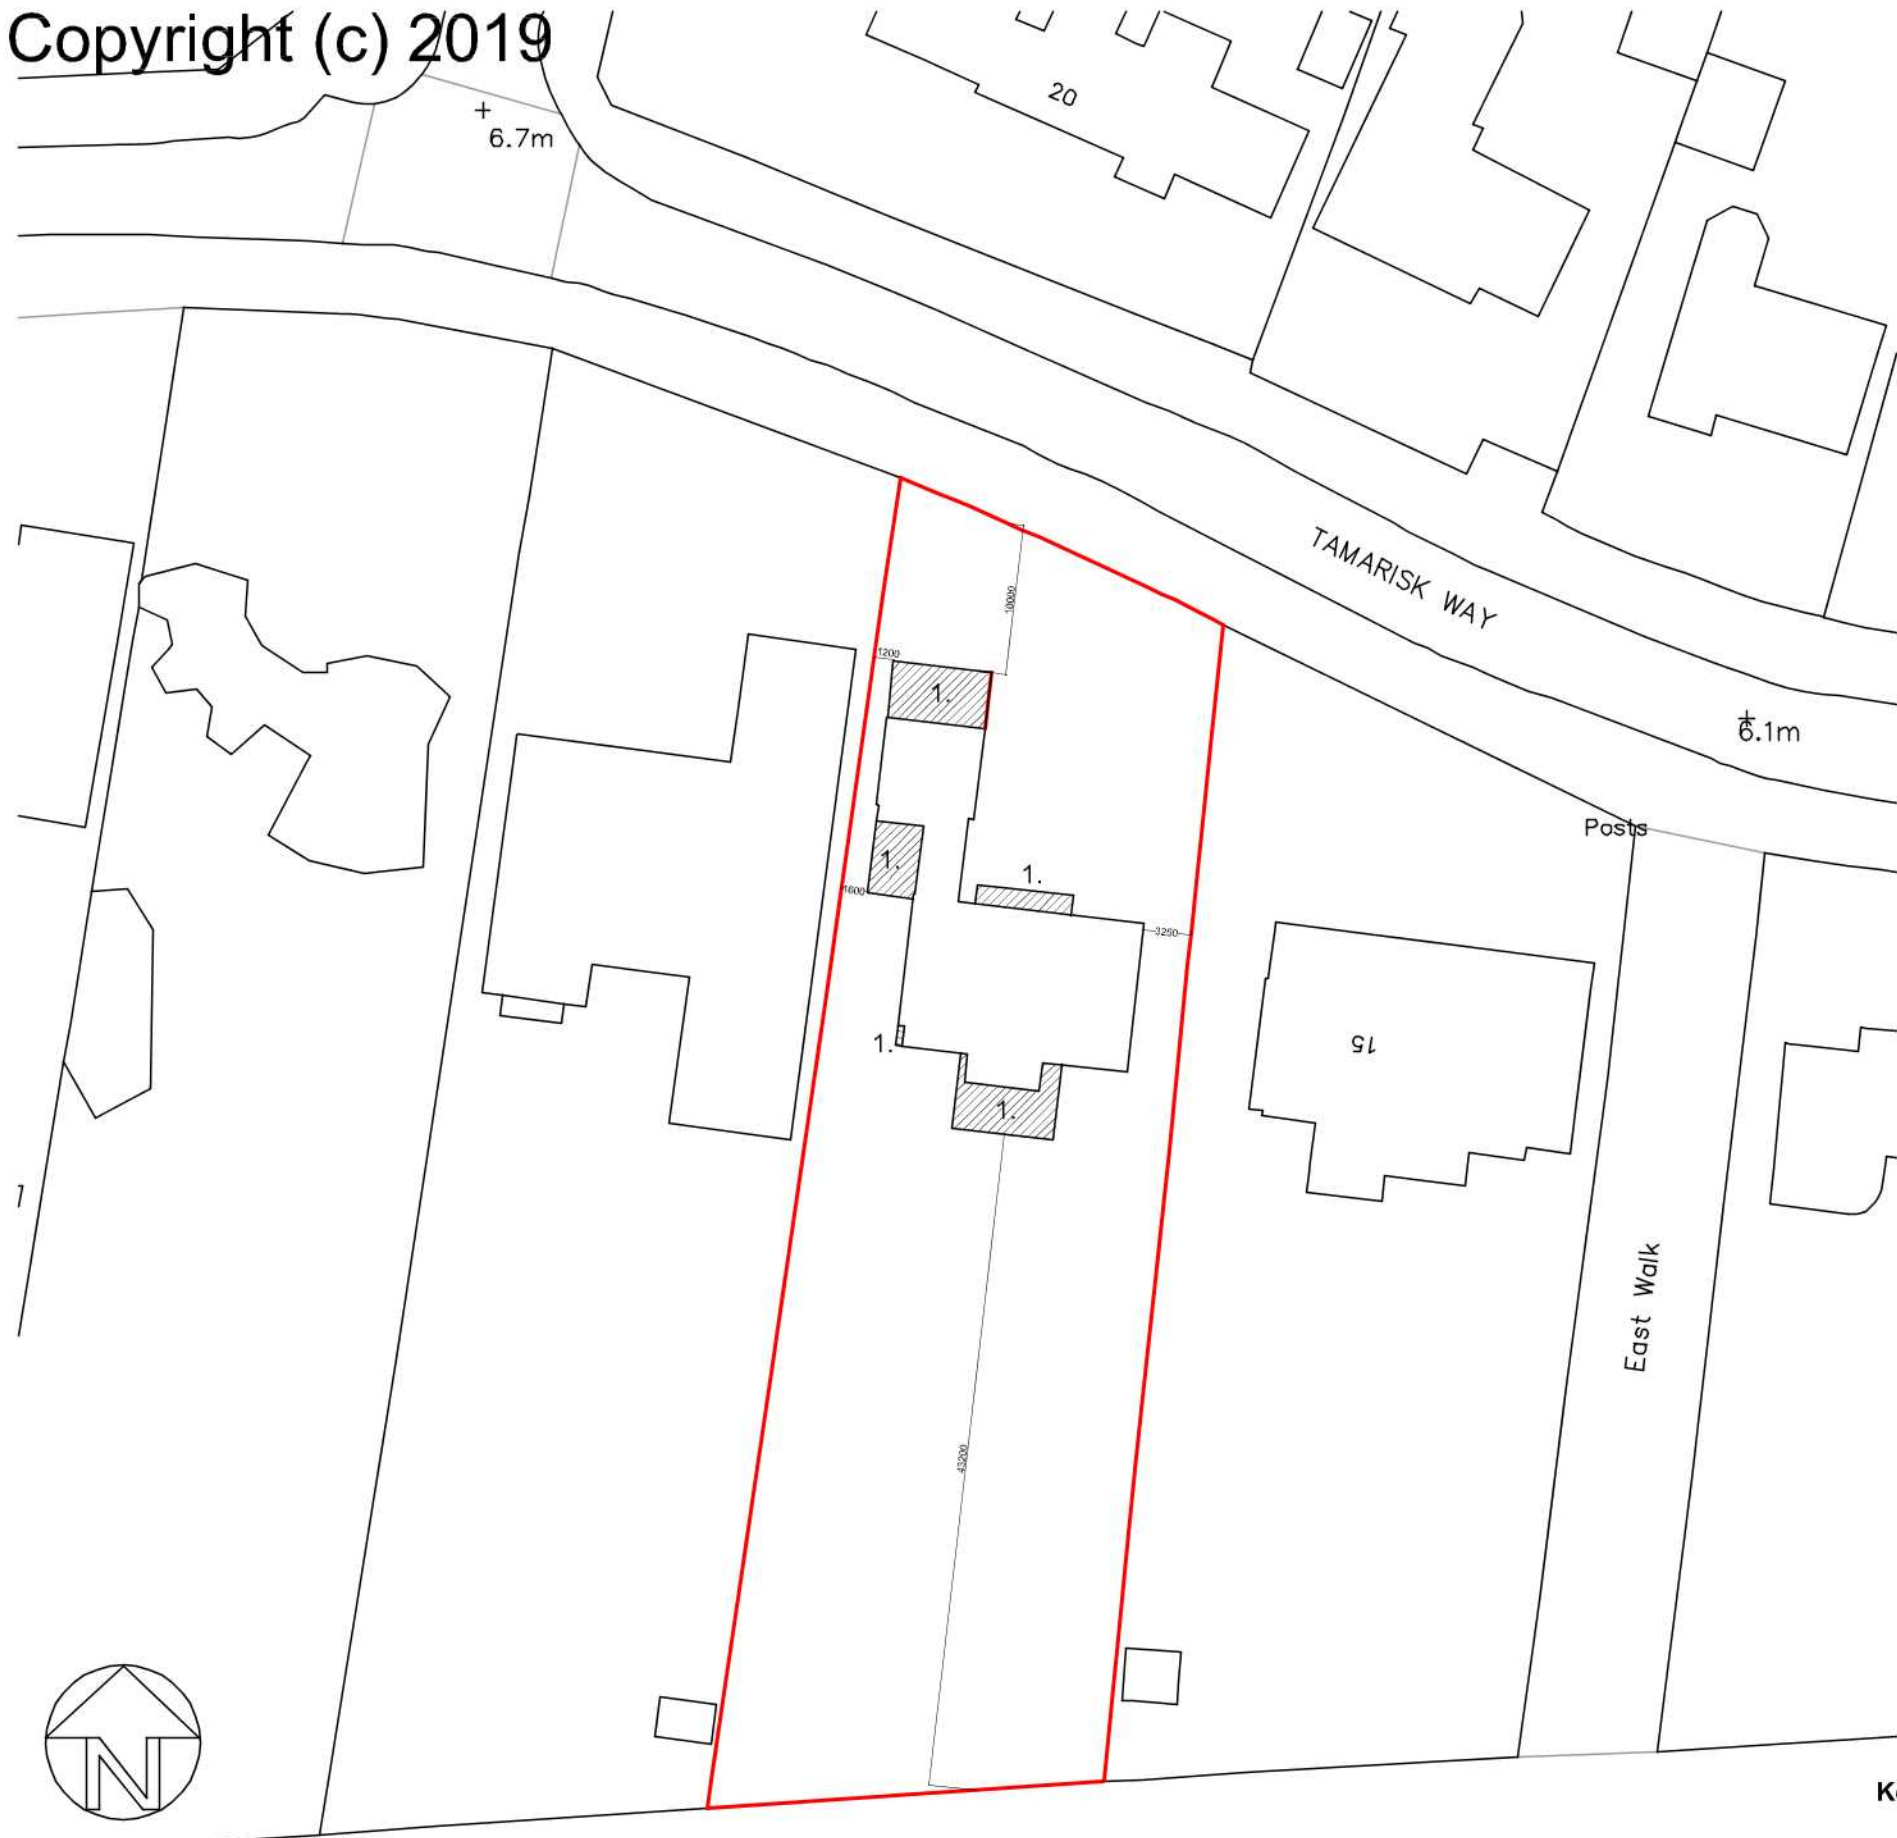


Block Plan 1:500

Mapping contents (c) Crown copyright and database rights 2018 Ordnance Survey 100035207



Mapping contents (c) Crown copyright and database rights 2018 Ordnance Survey 100035207

Location Plan 1:1250

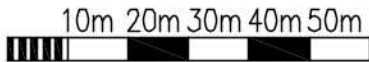

1:1250 Scale Bar



1:500 Scale Bar

Key:

- 1. Proposed enlarged footprint shown hatched

Rev.	Date	Description	By
-	-	-	-

Client Mr and Mrs Mansurov	Drawing Title Location Plan & Block Plan:	Copyright (c) 2019 of: Sussex Architectural Services Wicket View, Cuckfield Lane Warninglid, West Sussex Telephone: (01444) 461355 e: info@sussexarchitecturalservices.co.uk w: www.sussexarchitecturalservices.co.uk	Scale 1:1250 1:500 @ A3	Drawing Number 17-111.1-Loc
Project 17 Tamarisk Way East Preston			Date August 2019	
			Drawn -	

