5 VICARAGE LANE, EAST PRESTON

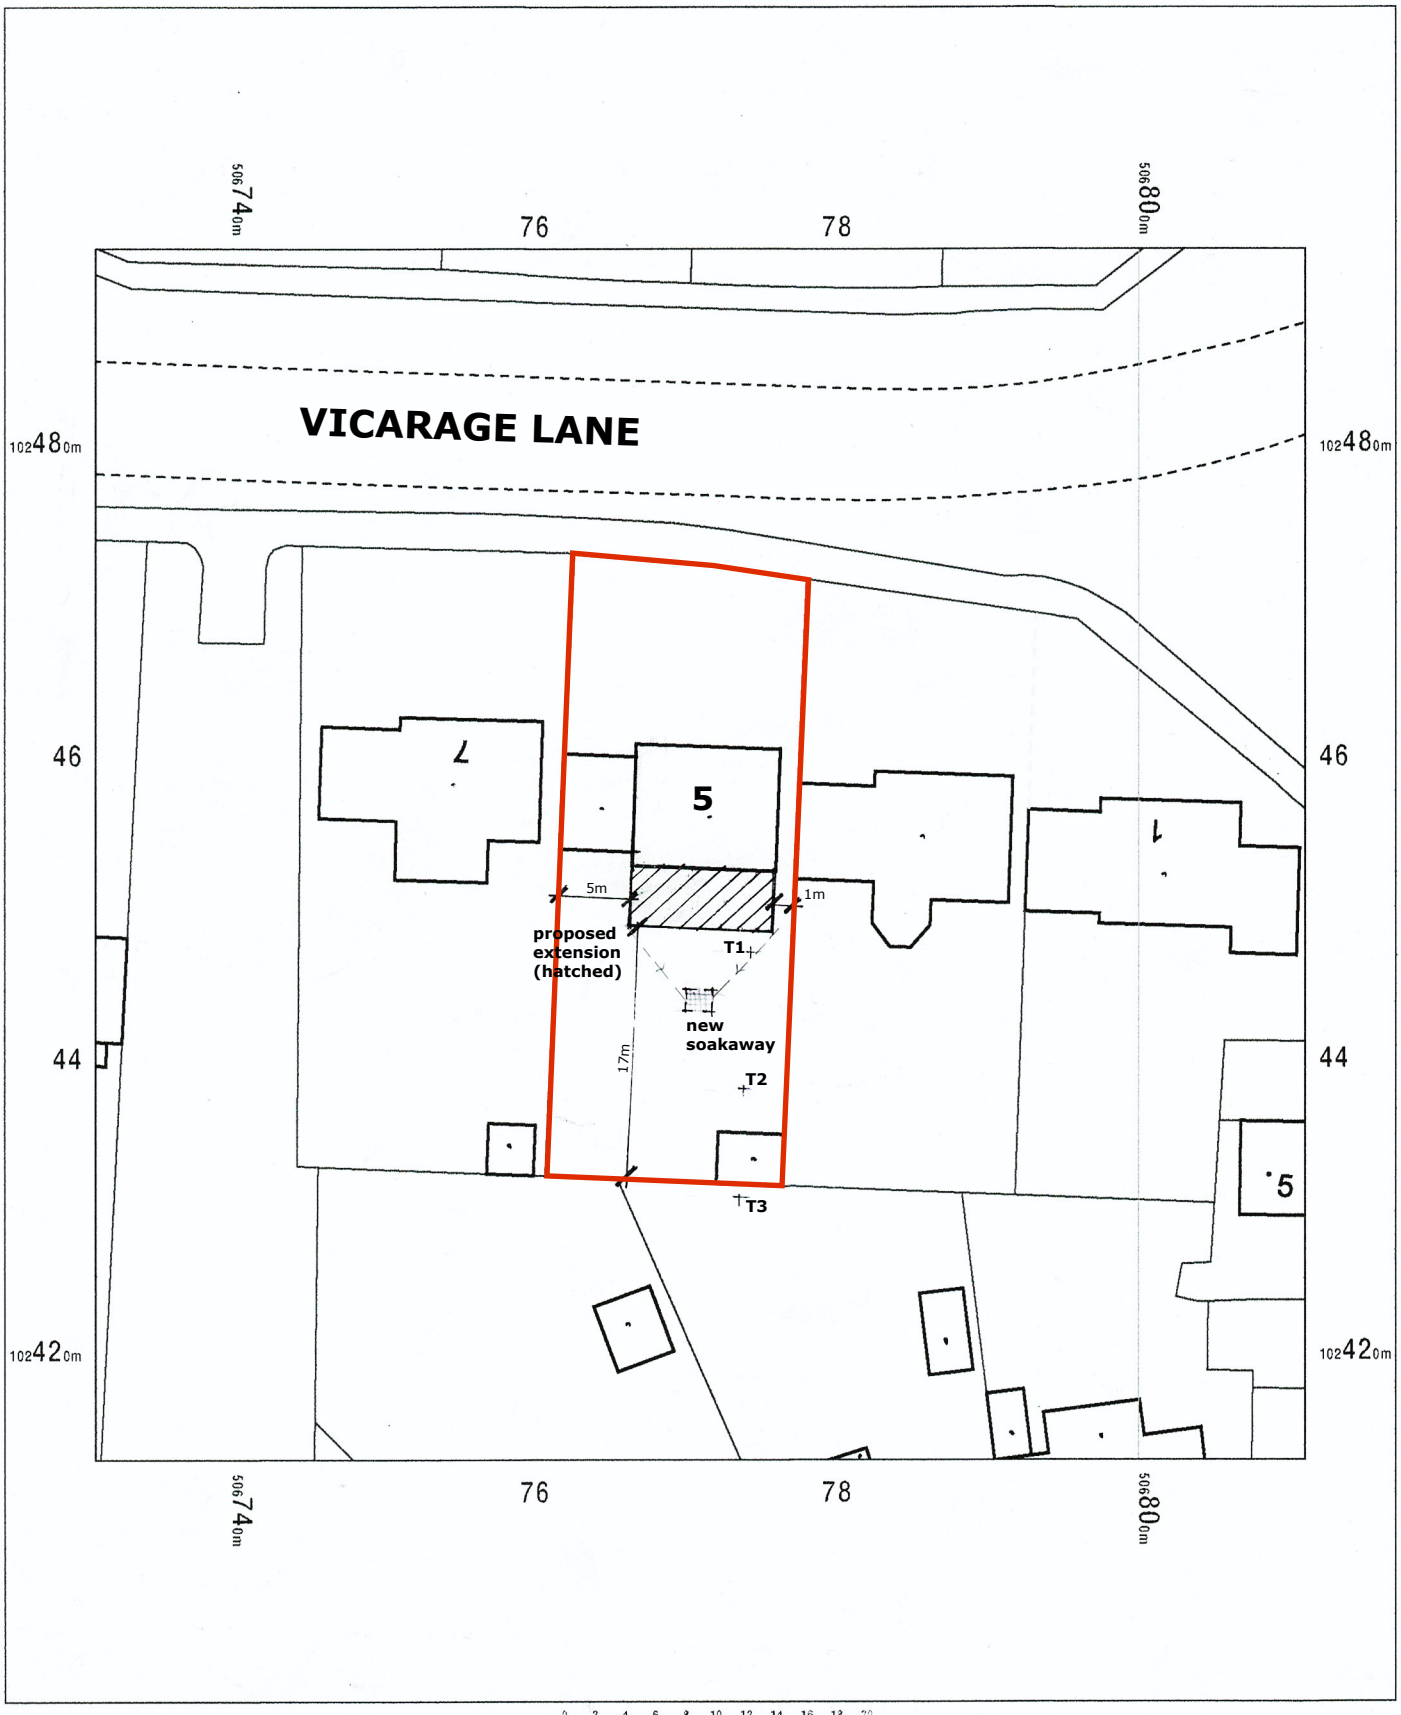

TREE SCHEDULE

T1 - Pear (to be removed)
T2 - Apple
T3 - Sycamore

OS MasterMap 1250/2500/10000 scale
Tuesday, September 10, 2024, ID: CM-01184049
www.centremapslive.co.uk

1:500 scale print at A4, Centre: 506771 E, 102453 N

©Crown Copyright Ordnance Survey. Licence no. AC0000849896

N

Wayne Gander MCIAT
Chartered Architectural Technologist
98 Durrington Lane, Worthing,
West Sussex BN13 2RQ
M 07808 887896
E waynegander08@gmail.com

CHARTERED PRACTICE