

SIDE (w)

SCHEDULE OF FINISHES
Materials to be of similar appearance to existing property.

ELEVATIONS
: face brickwork to match existing
PITCHED ROOF
: Marley low pitch interlocking roof tile, 'Mendip' or 'Wessex'
WINDOWS
: grey and/or white PVCu/powdercoated aluminium windows & doors
R/W GOODS
: white squareline Floplast guttering & downpipes

THE CONTRACTOR IS TO PROVIDE SAMPLES FOR APPROVAL BY THE CLIENT & THE LOCAL PLANNING AUTHORITY IF REQUIRED.

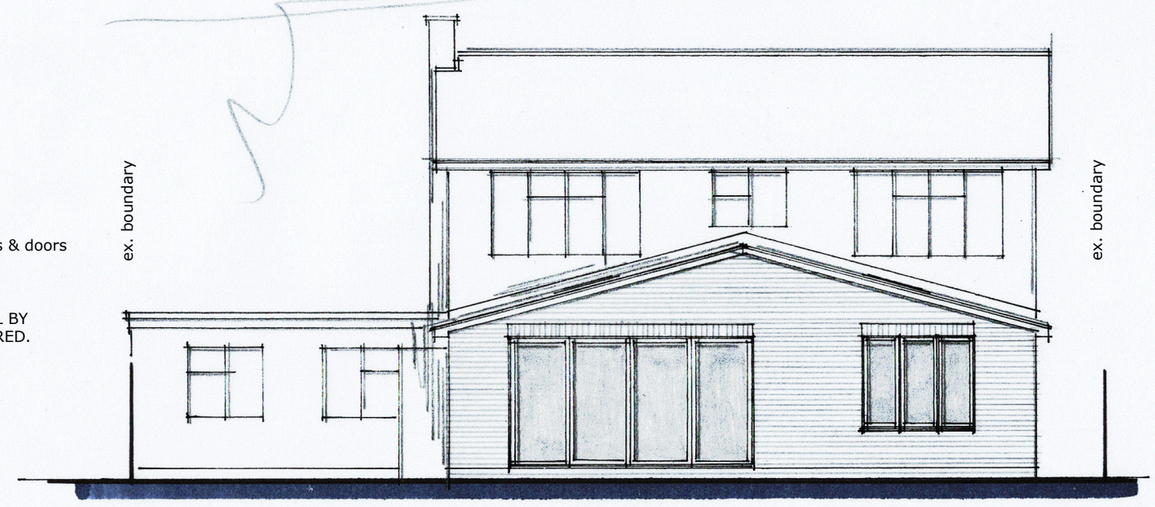

REAR (s) ELEVATION 1:100 @ A3 / 1:50 @ A1

0 5m
metres

THIS DRAWING TO BE READ IN CONJUNCTION WITH STRUCTURAL ENGINEERS DETAILS & CALCULATIONS

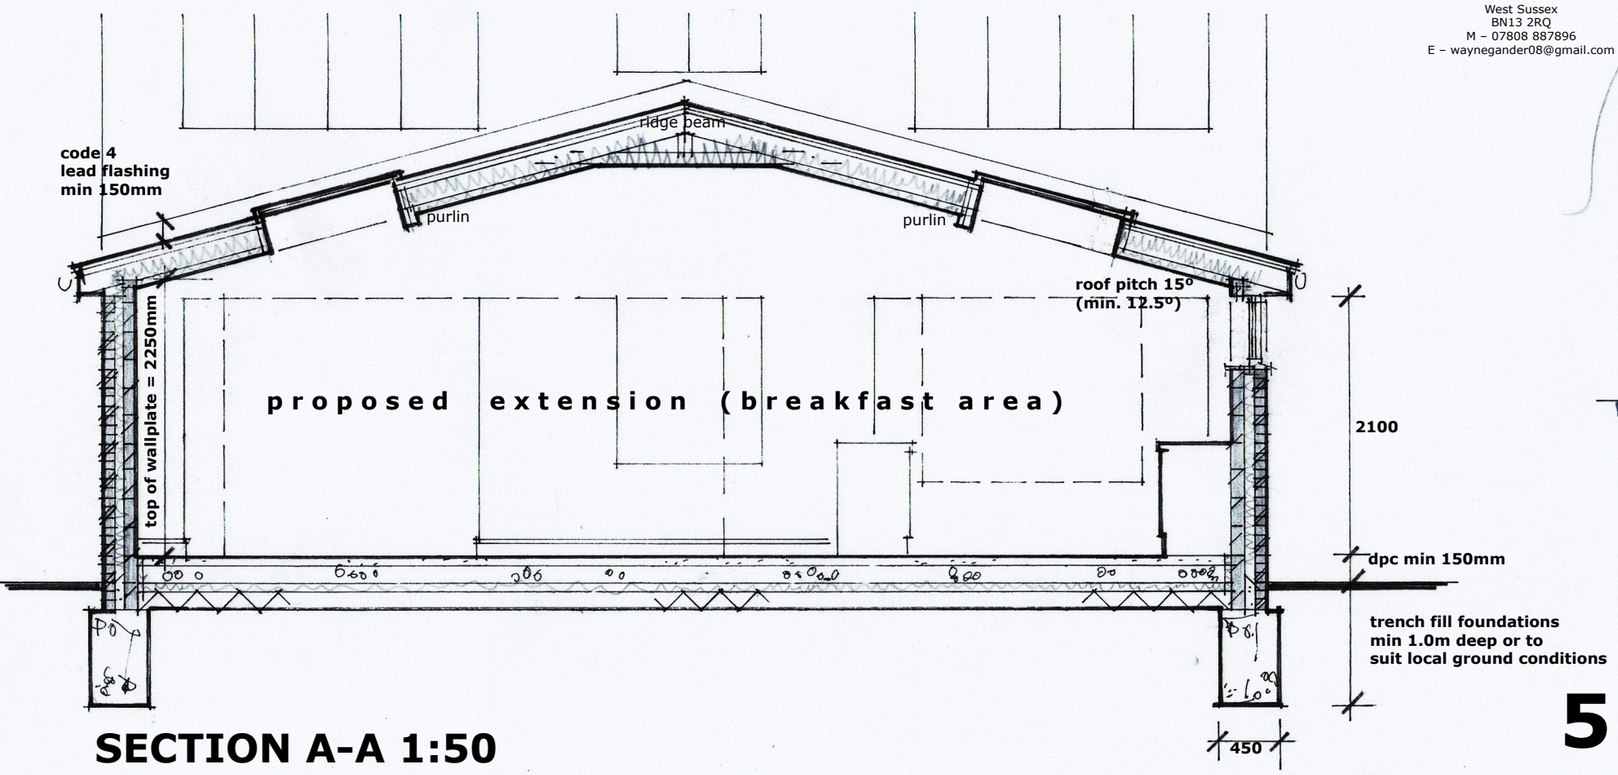

SECTION A-A 1:50

0 5m
metres

WAYNE GANDER MCIAT
Chartered Architectural Technologist
98 Durrington Lane
WORTHING
West Sussex
BN13 2RQ
M – 07808 887896
E – waynegander08@gmail.com

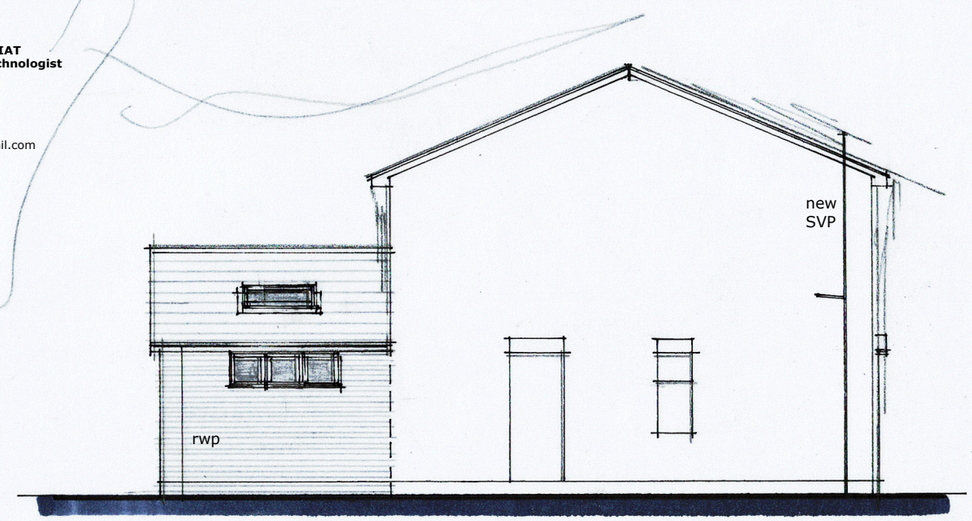

SIDE (e)

5 VICARAGE LANE, EAST PRESTON

EP/VL/05 Sept 2024

ARUN DISTRICT COUNCIL EP/108/24/HH