
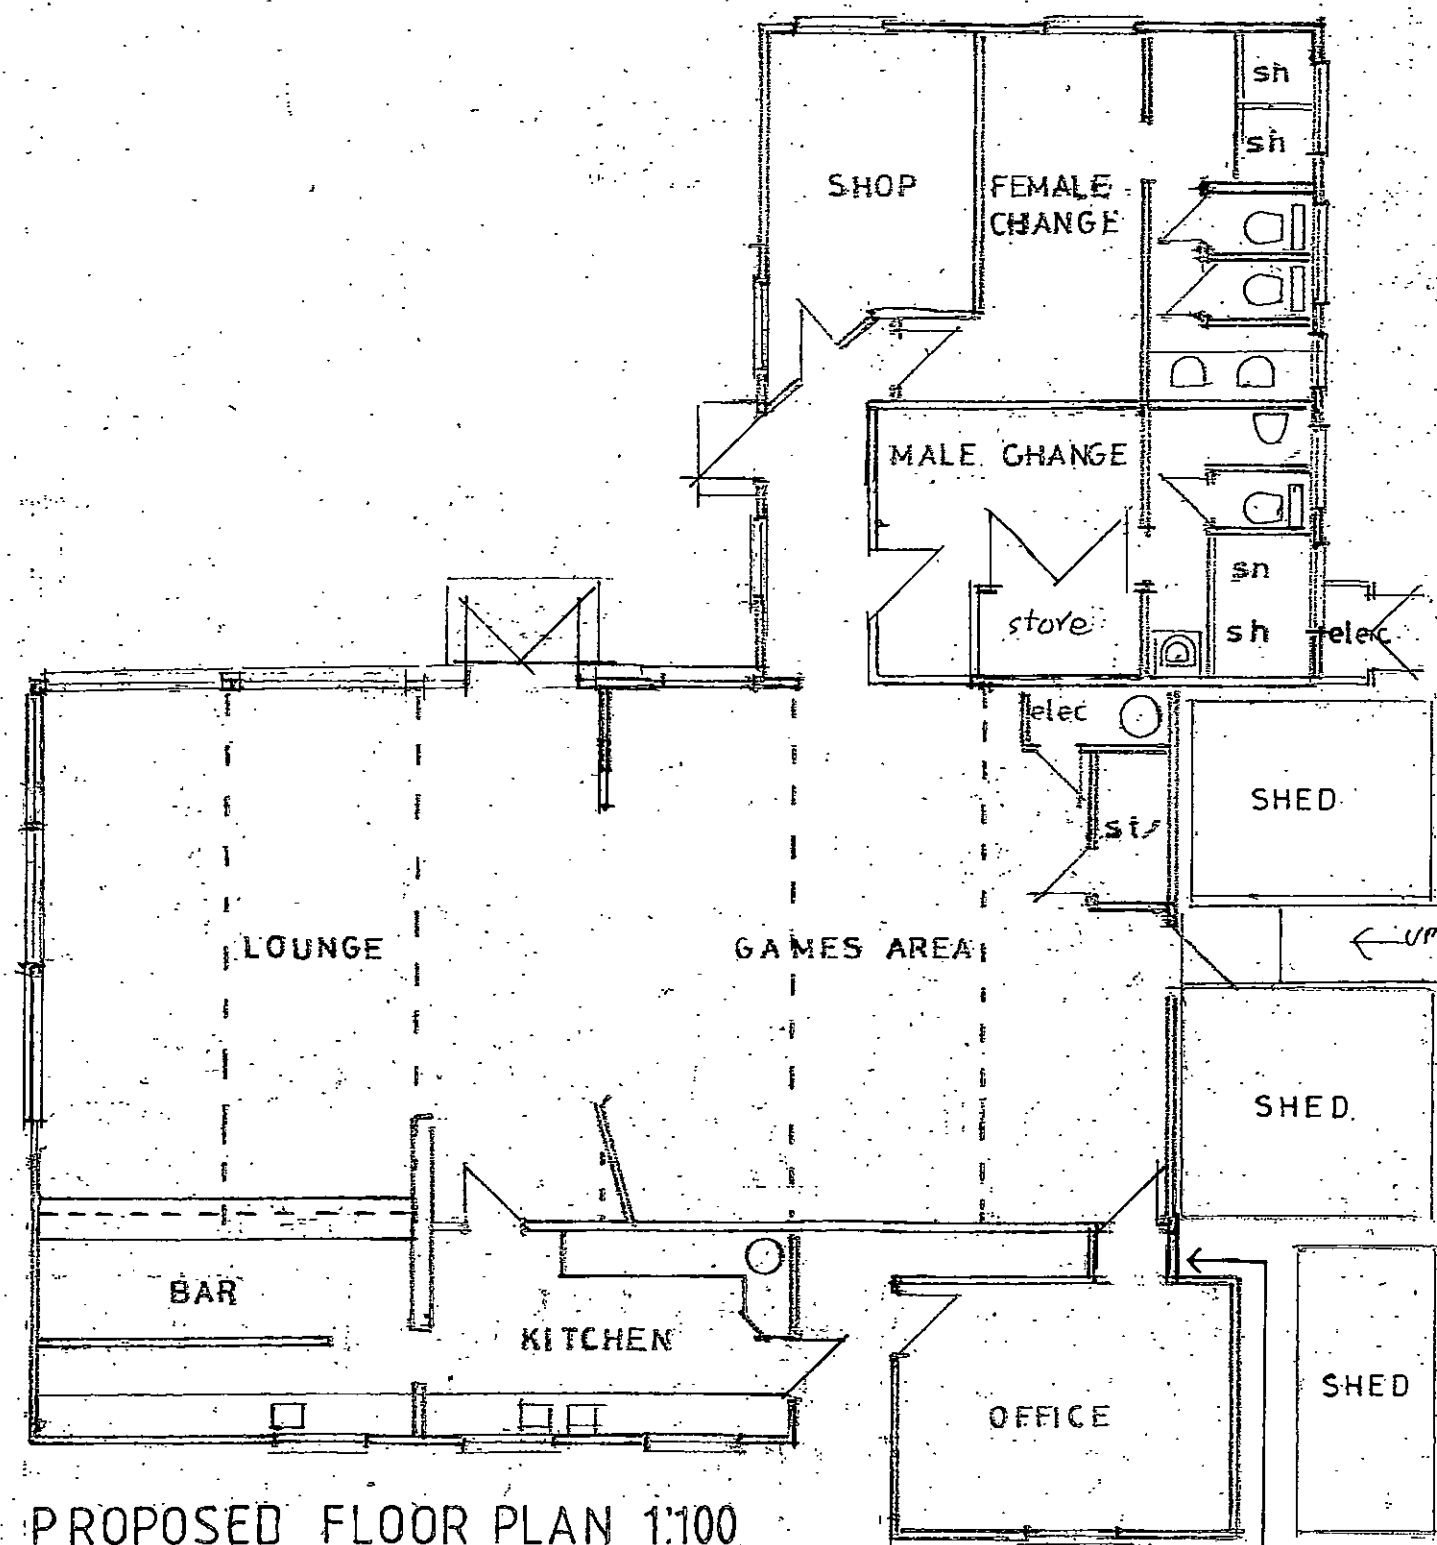


1 0 1 2 3 4 5 m

SCALE 1:100 ON A3 PAPER

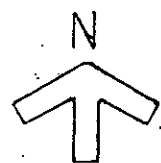

CLIPPING TO NEW
LINK TO BE ETERNIT
CEDRAL LAP C62
VIOLET BLUE

**ANGMERING-ON-SEA LTC
HOMELANDS AVENUE
EAST PRESTON
WEST SUSSEX BN16 1PS**

**PROPOSED NEW WINDOWS, EXTERNAL DOORS,
CLADDING TO CLUBHOUSE & COVERED ACCESS
BETWEEN OFFICE, KITCHEN & CLUBHOUSE TO OFFICE**

DATE: 28.11.2016 DRG No. 4 Amended 11/12/2017 Amended 26/01/2018