


NEW CLADDING IS TO BE EFFERWIT CEDRAL LAP C62 VIOLET BLUE
ALL WINDOWS AND DOORS TO BE WHITE ALUMINIUM.

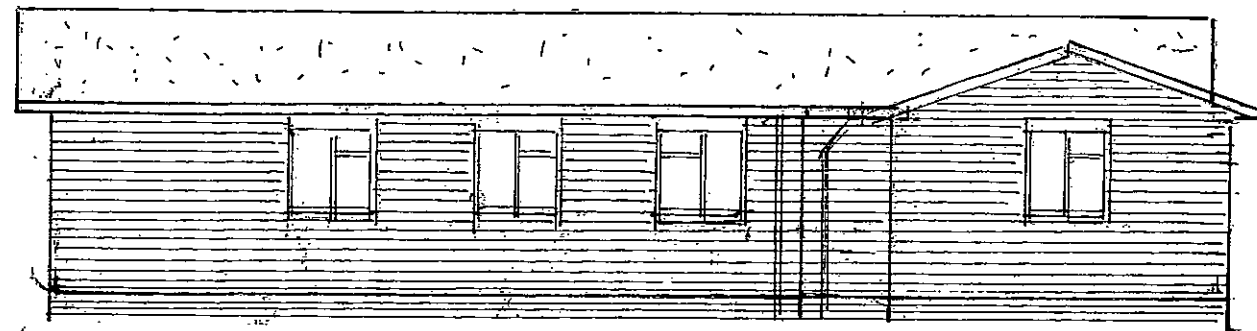

EXISTING SOUTH VIEW 1:100




EXISTING NORTH VIEW 1:100



EXISTING WEST VIEW 1:100

1 0 1 2 3 4 5 m


SCALE 1:100 ON A3 PAPER

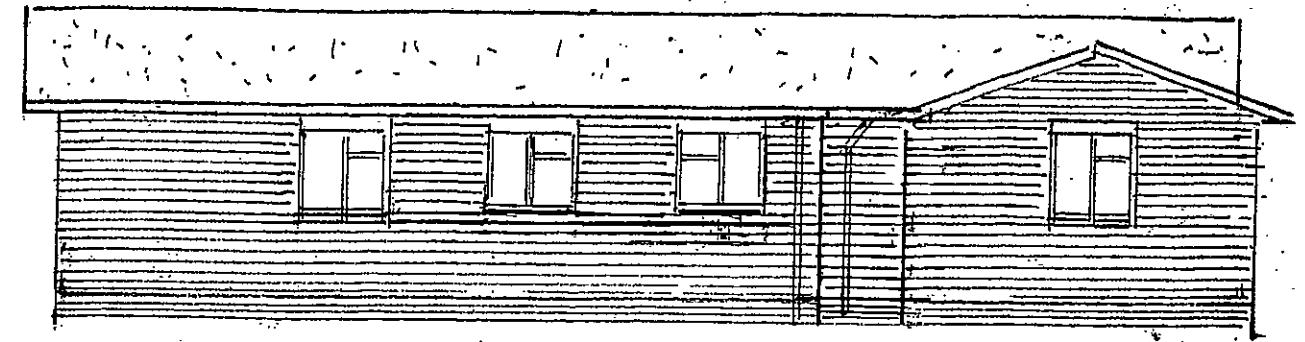

PROPOSED SOUTH VIEW 1:100



PROPOSED NORTH VIEW 1:100

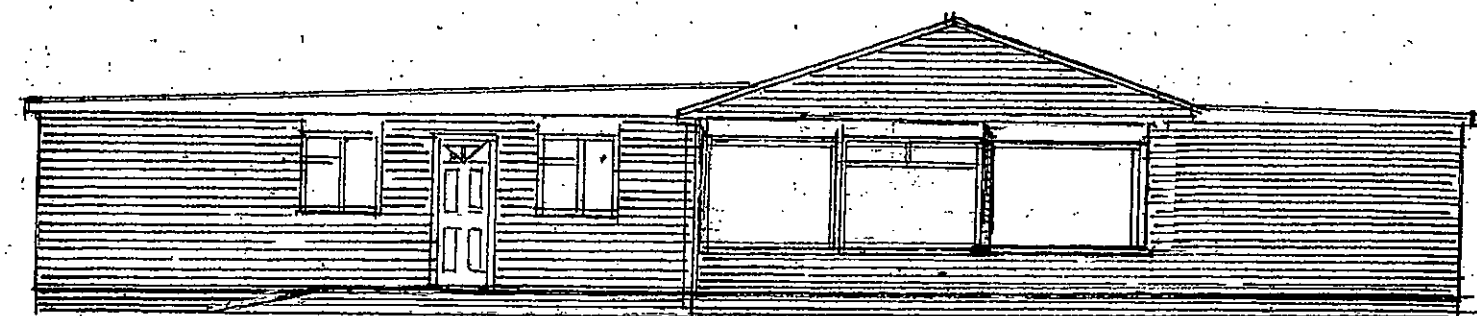

PROPOSED WEST VIEW 1:100

ANGMERING-ON-SEA LTC
HOMELANDS AVENUE
EAST PRESTON
WEST SUSSEX BN16 1PS

PROPOSED NEW WINDOWS, EXTERNAL DOORS,
CLADDING TO CLUBHOUSE & COVERED ACCESS
BETWEEN OFFICE, KITCHEN & CLUBHOUSE TO OFFICE

DATE: 28.11.2016 DRG No. 5 amended 11/12/2017 amended 26/01/2018