
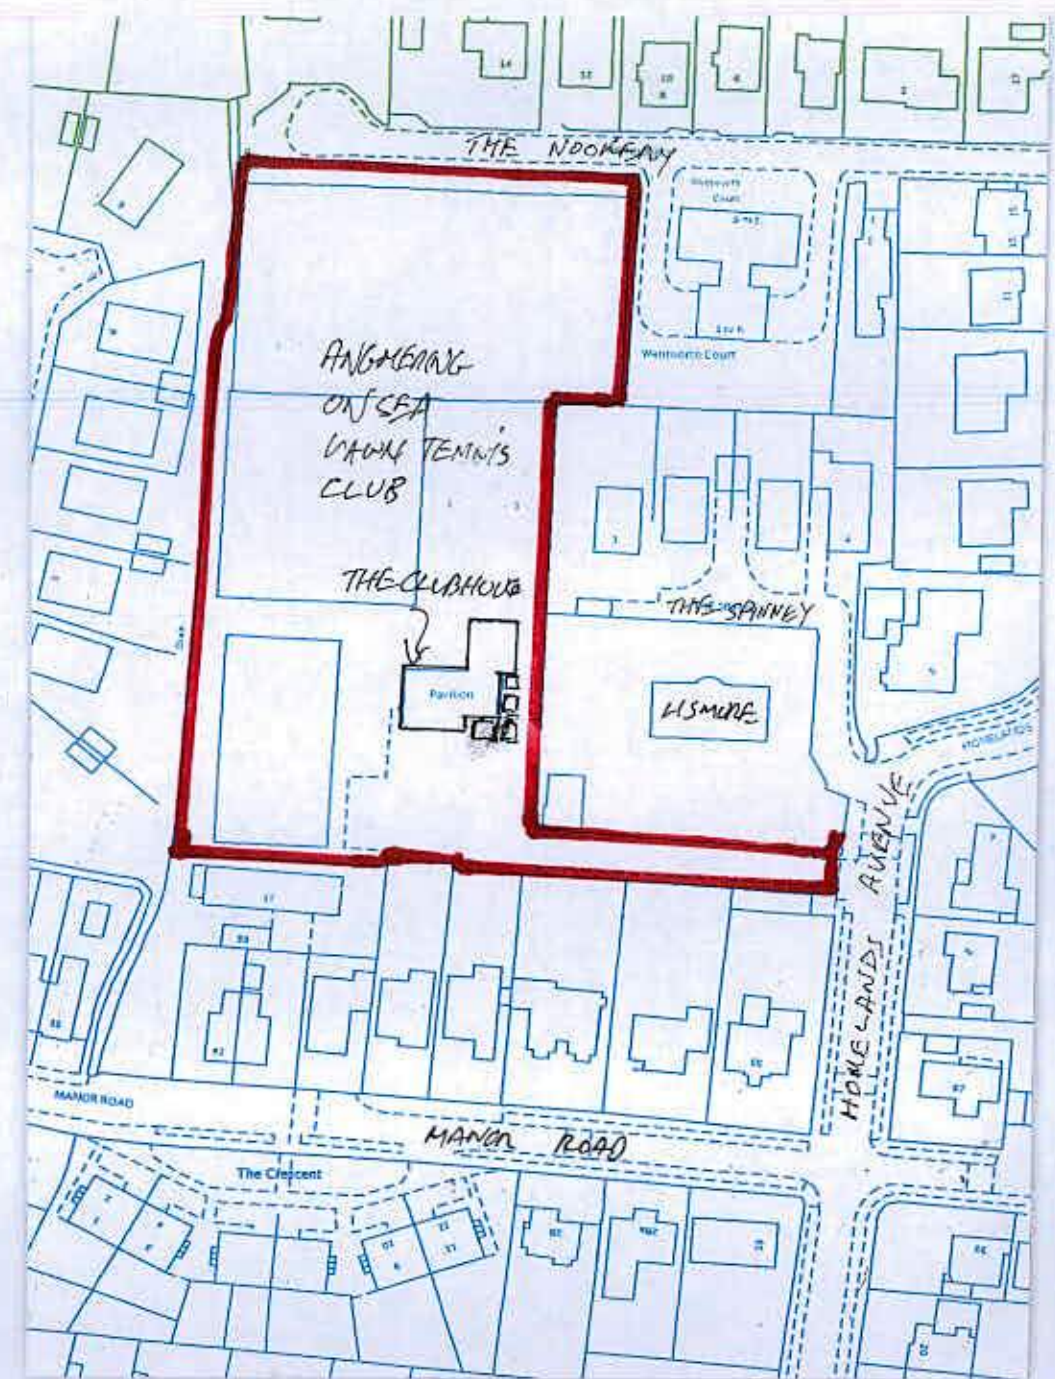


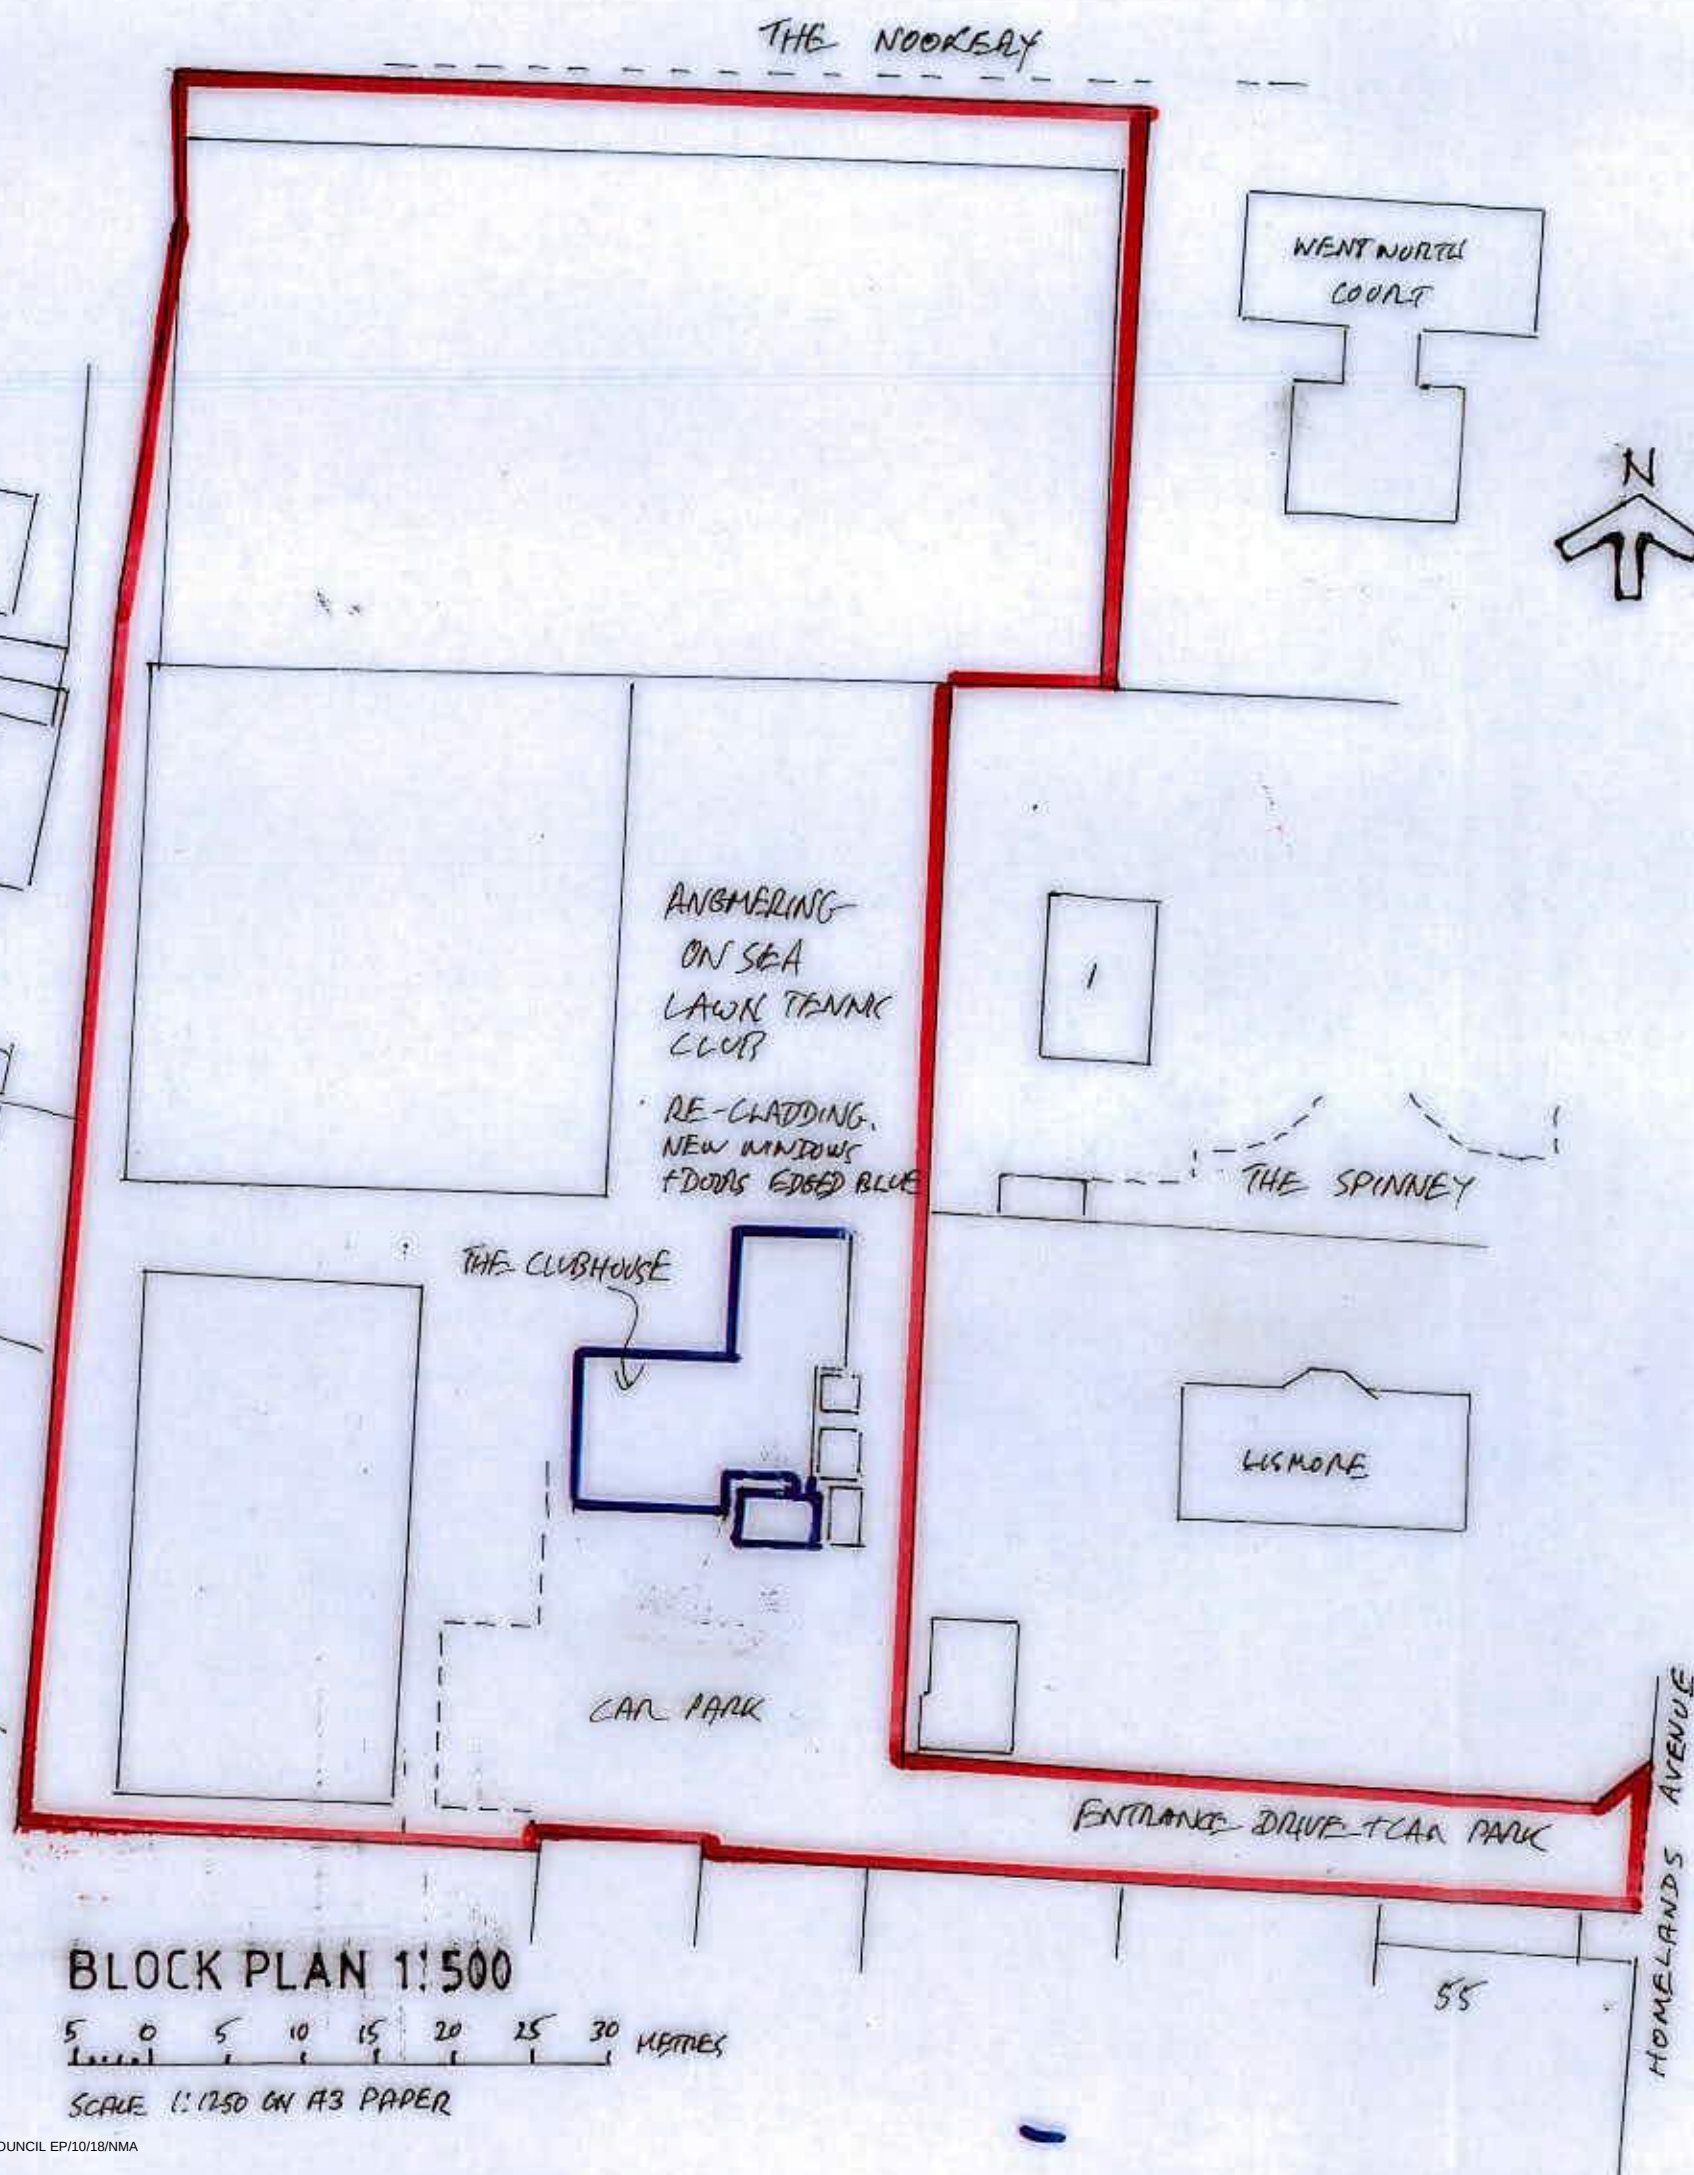

**ANGMERING-ON-SEA LTC
HOMELANDS AVENUE
EAST PRESTON
WEST SUSSEX BN16 1PS**

**PROPOSED NEW WINDOWS, EXTERNAL DOORS,
CLADDING TO CLUBHOUSE & COVERED ACCESS
BETWEEN OFFICE, KITCHEN & CLUBHOUSE TO OFFICE**

DATE: 28.11.2016 DRG No. 6 amended 26/01/2018