


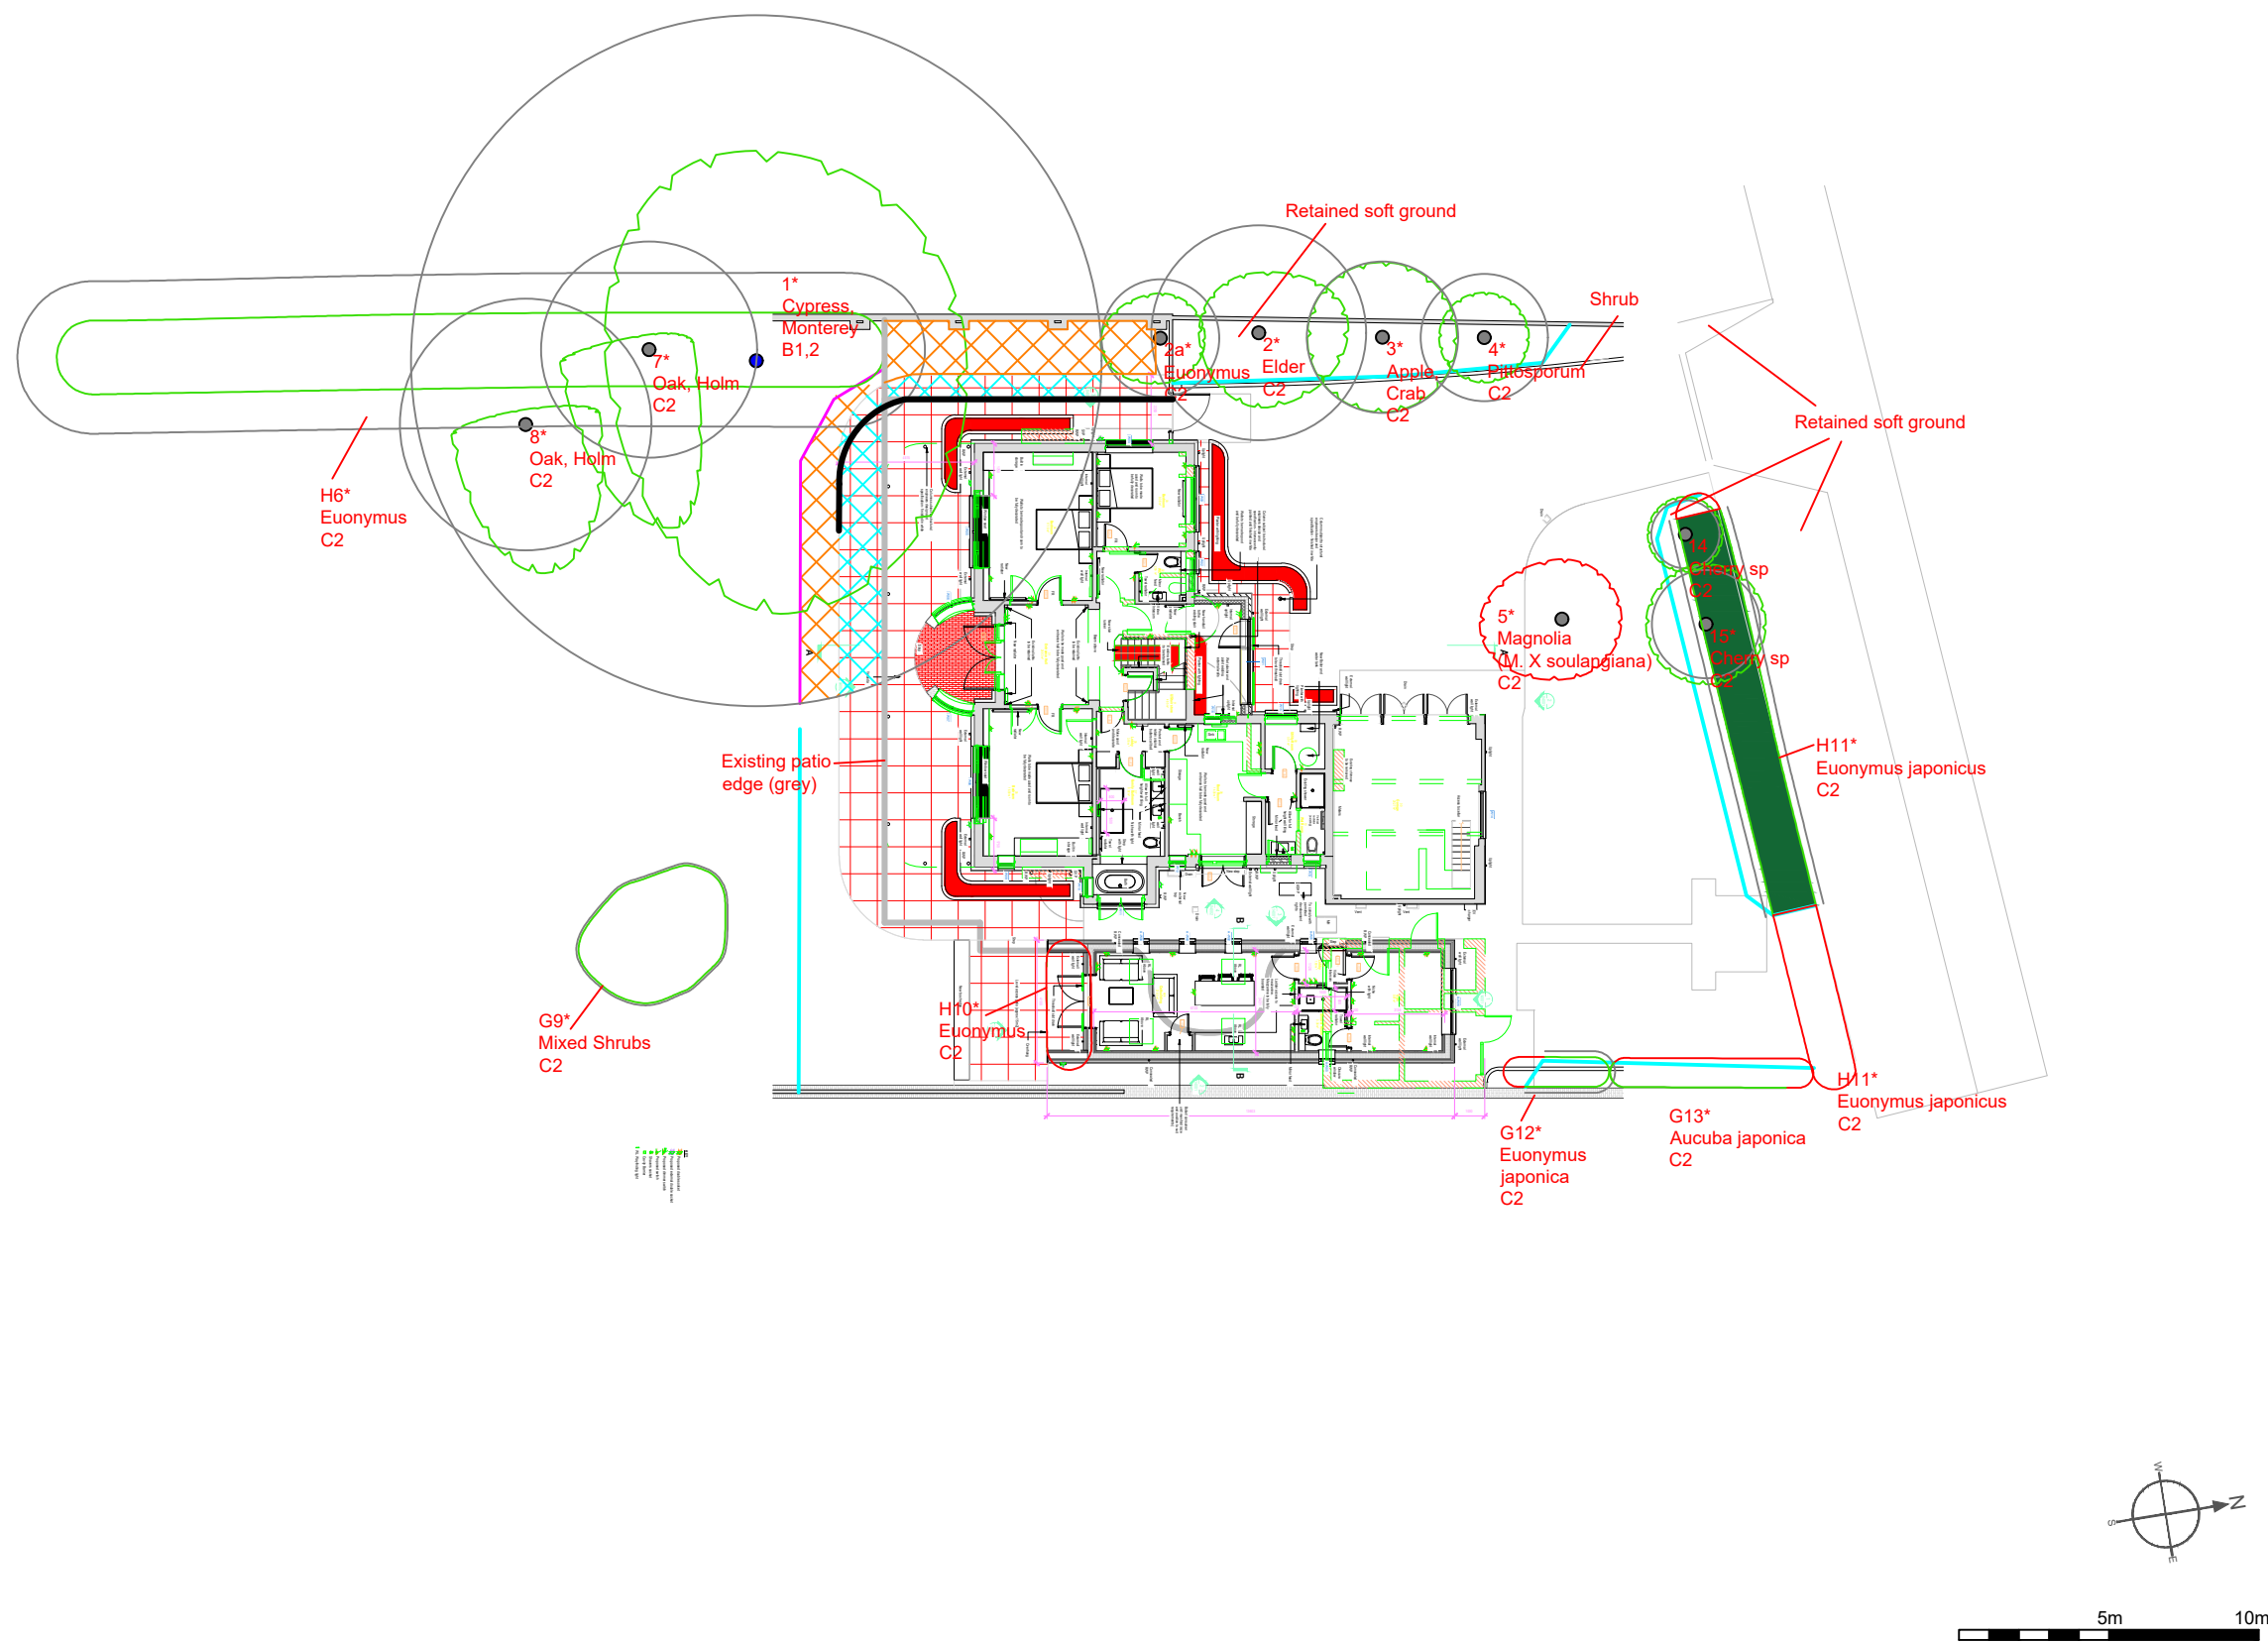

Arbortrack Systems Ltd

The Granary Studio, Crewe Lane, Kenilworth, CV8 2LA
07986 122074 / james@arbortrackservices.com

Site: Tall Trees

Drawing Title: Tree Protection Plan1:250@A3

Appendix: ARev C, February 2026

Key:

Category A

Category B

Category C

Category U

Tree Proposed for Removal

Tree Protection Fencing

Chestnut Pale Fencing

No Dig Construction or Ground Protection and No Dig Thereafter (minimum area required)

Category

Root Protection Area

NOTE: Tree/group numbers marked with an * have approximate locations.

Ground Protection

Crown Spread

Tree Number

Species

Category

Do not scale from this drawing. Please check all dimensions on site and notify us of any discrepancies.

This drawing was produced in colour. Do not rely on monochrome copies or those reduced in size.

This drawing is copyright [Arbortrack Systems Ltd] and may not be used or changed without the written consent of Arbortrack Systems Ltd.