
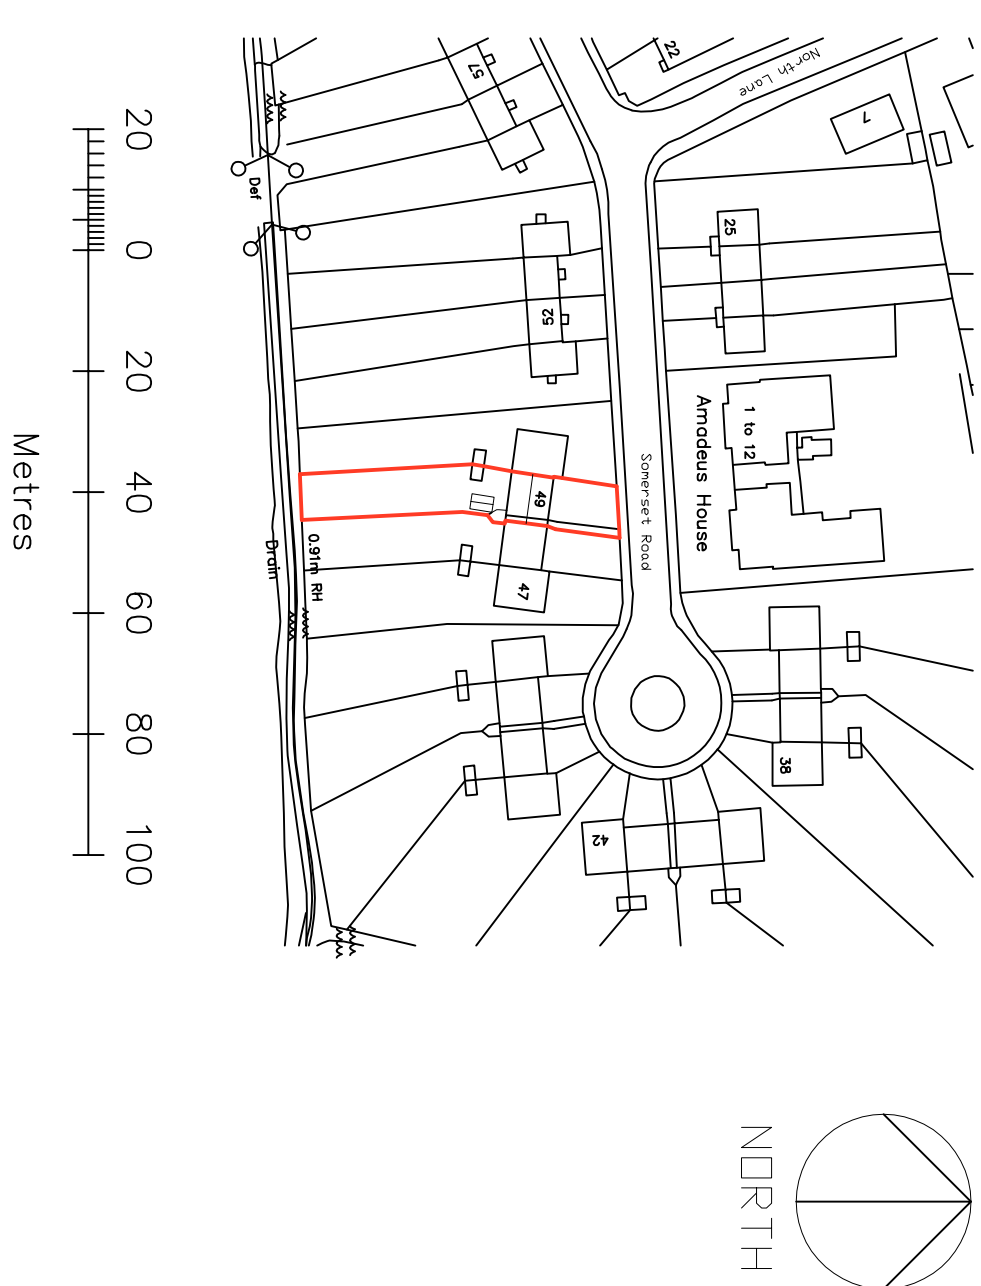


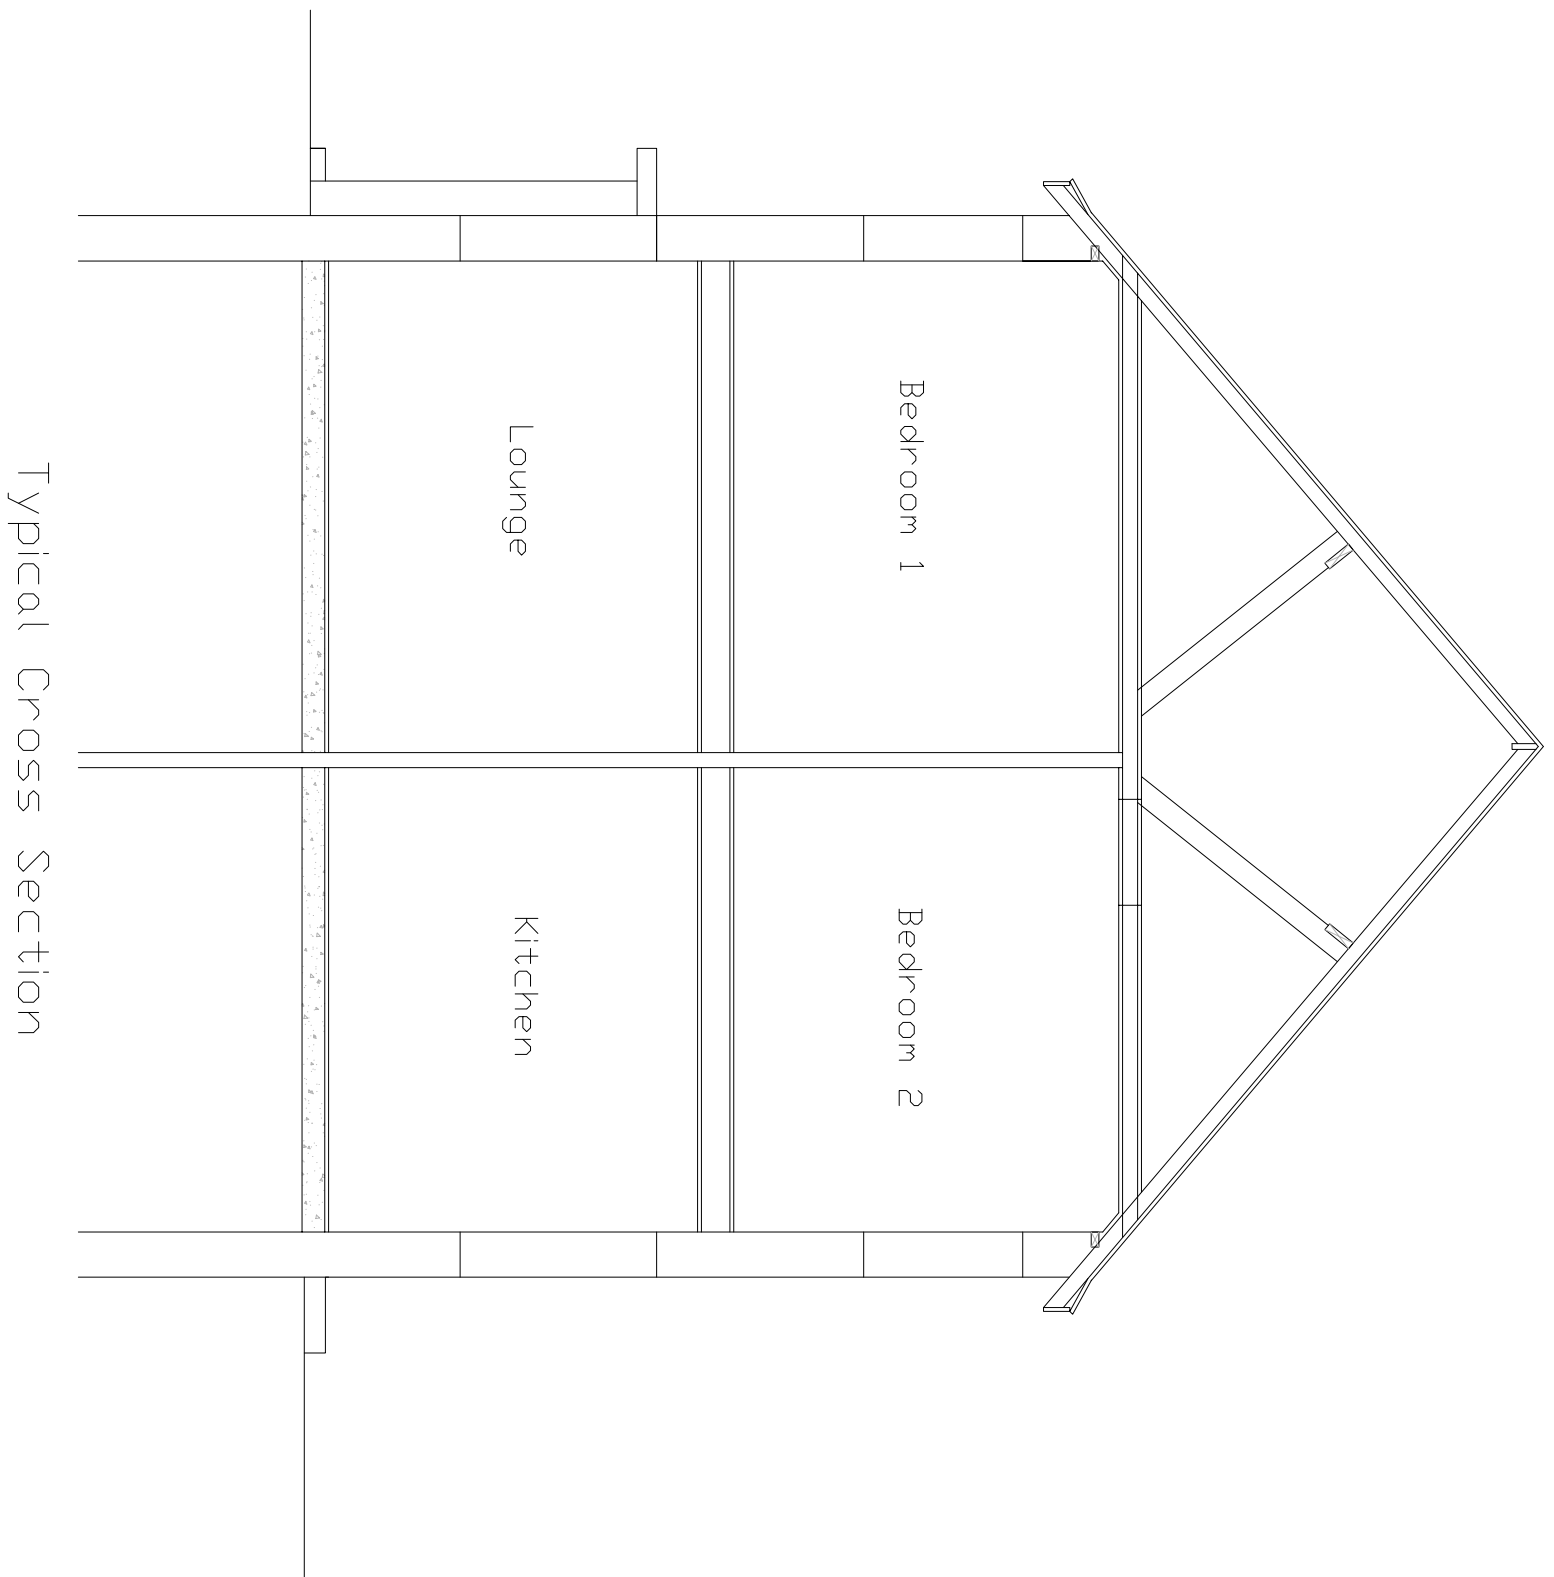

© Crown Copyright 2009  
Reproduction in whole or in part is prohibited  
without the prior permission of Ordnance Survey.

|   |                                                       |  |           |  |                            |               |         |  |               |
|---|-------------------------------------------------------|--|-----------|--|----------------------------|---------------|---------|--|---------------|
| <i>Colin Jesssey Associates</i>                                                                                           |                                                       |  |           |  |                            |               |         |  |               |
| 29 Parkfield Rd, Worthing, BN13 1EP. Tel.01903 212019, <a href="http://www.colinjesssey.co.uk">www.colinjesssey.co.uk</a> |                                                       |  |           |  |                            |               |         |  |               |
| Client   | Mr & Mrs C Burford                                    |  |           |  |                            | Paper Size A1 |         |  |               |
| Contact   | Internal Alterations At:                              |  |           |  |                            |               |         |  |               |
| Title   | 49 Somersea Road, East Preston, East Sussex, BN16 1BY |  |           |  |                            |               |         |  |               |
| DWG. No.   | Survey Elevations. Cross Section Location Plan        |  | 117.08.02 |  | Scale: 1:50. 1:100. 1:1250 | Date:         | 7/01/09 |  | Drawn By: SJD |
| Rev.   | A                                                     |  |           |  |                            |               |         |  | Date: 19/1/09 |
| Details.   | Planning road name                                    |  |           |  |                            |               |         |  |               |
| Details.   |                                                       |  |           |  |                            |               |         |  |               |
| Details.   |                                                       |  |           |  |                            |               |         |  |               |