
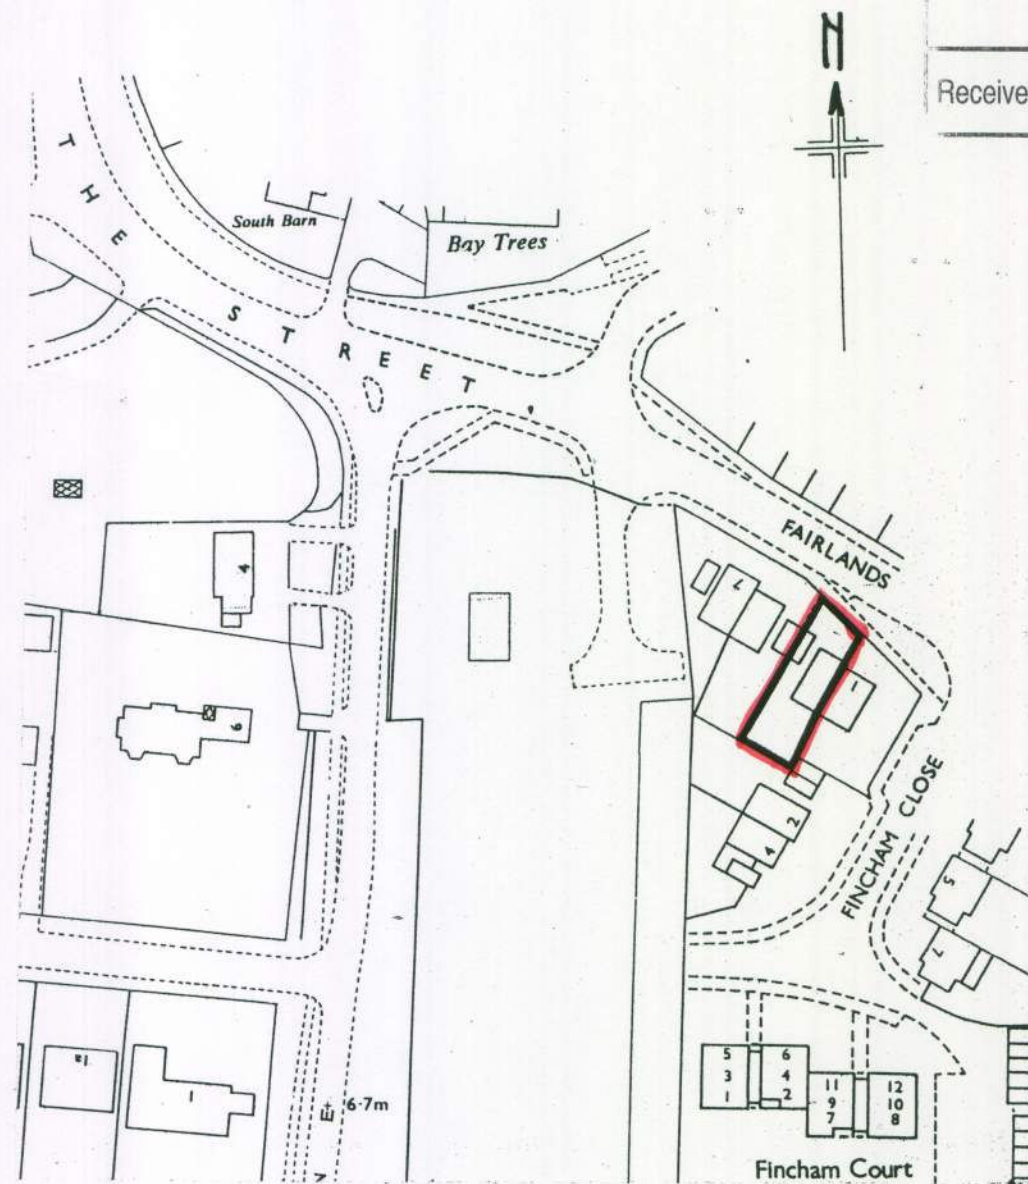


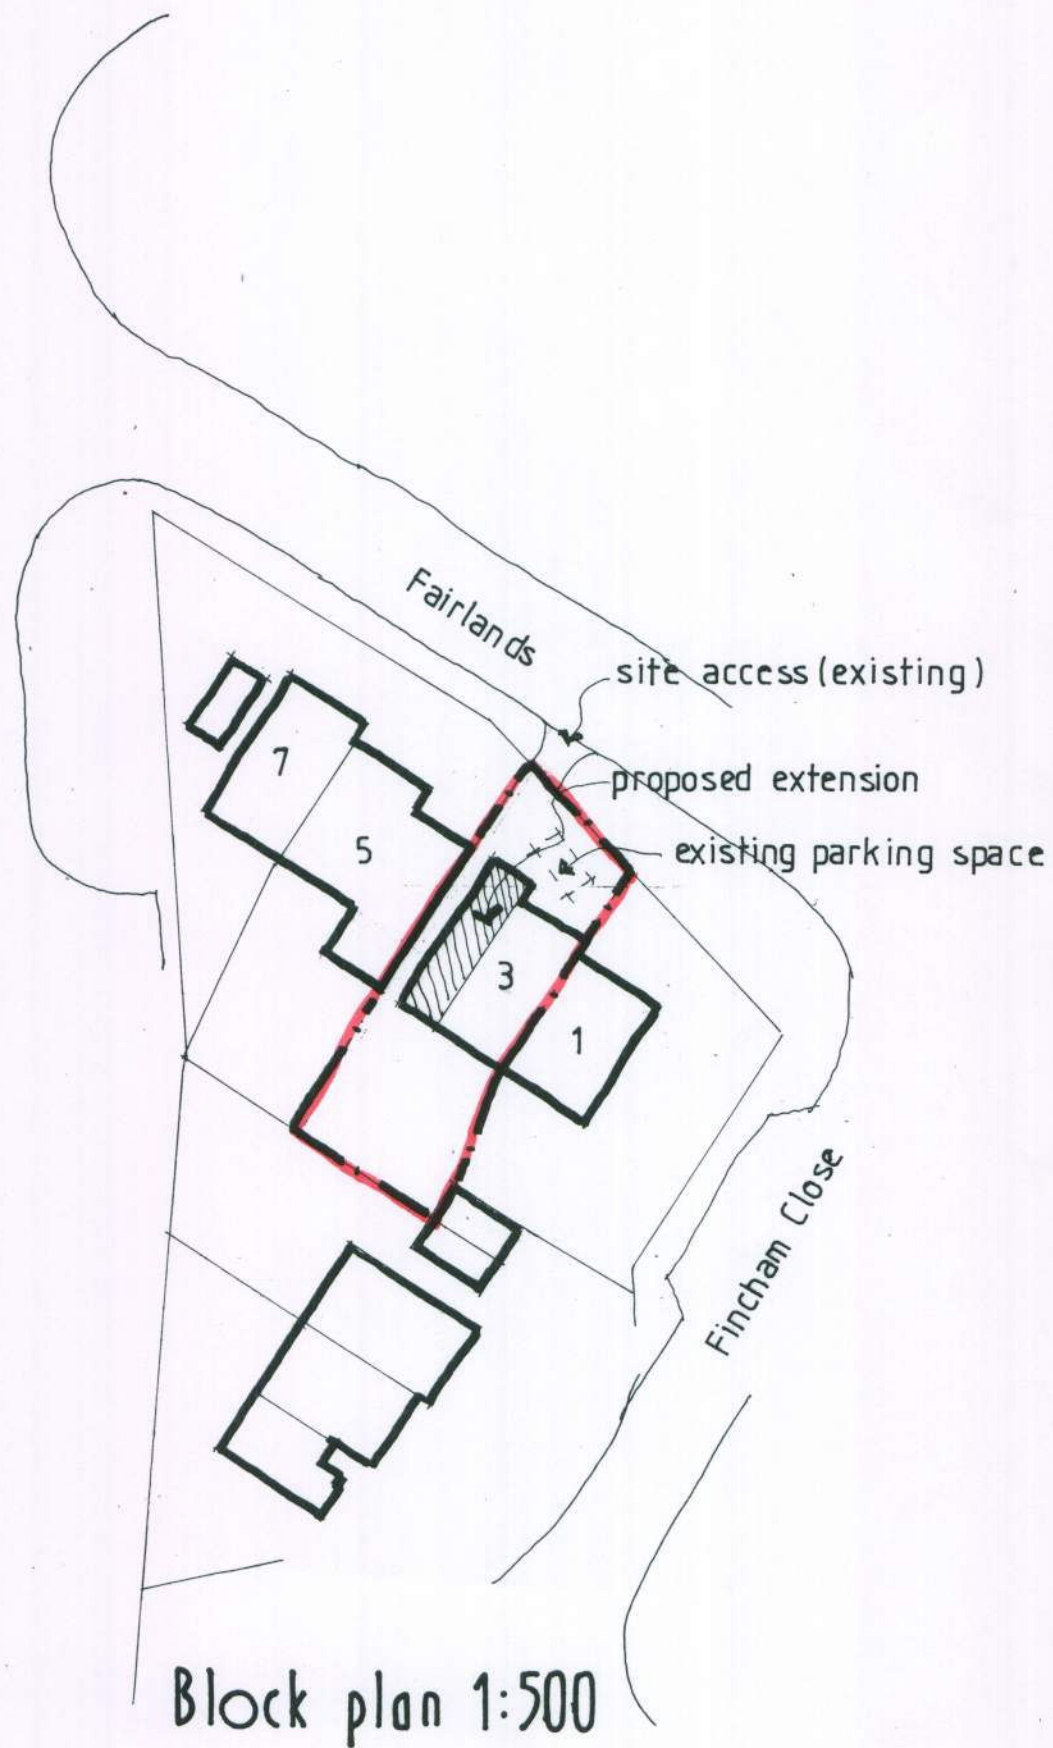

ARUN DISTRICT COUNCIL			
No.	EP	111	09
Received			

R J C A
CHARTERED ARCHITECTS

LIME KILN BARN
CHICHESTER

COLWORTH
WEST SUSSEX

PO20 2DS

TEL: 01243 - 787011 FAX: 01243 - 787022

REVISION		DATE
PROJECT		
3 Fairlands, East Preston		
DRAWING		
proposed extension		
SCALE	DATE	DRG. No.
		2009 / 32 / 03
DRAWN	CHECKED	REV