


NOTES

- 1 The contents of this drawing are copyright.
- 2 Do not scale. Figured dimensions only to be used.
- 3 Contractors must verify all dimensions and report any discrepancies before putting work in hand or making any shop drawings.

LEGEND:

OUTLINE OF EXISTING BUILDINGS

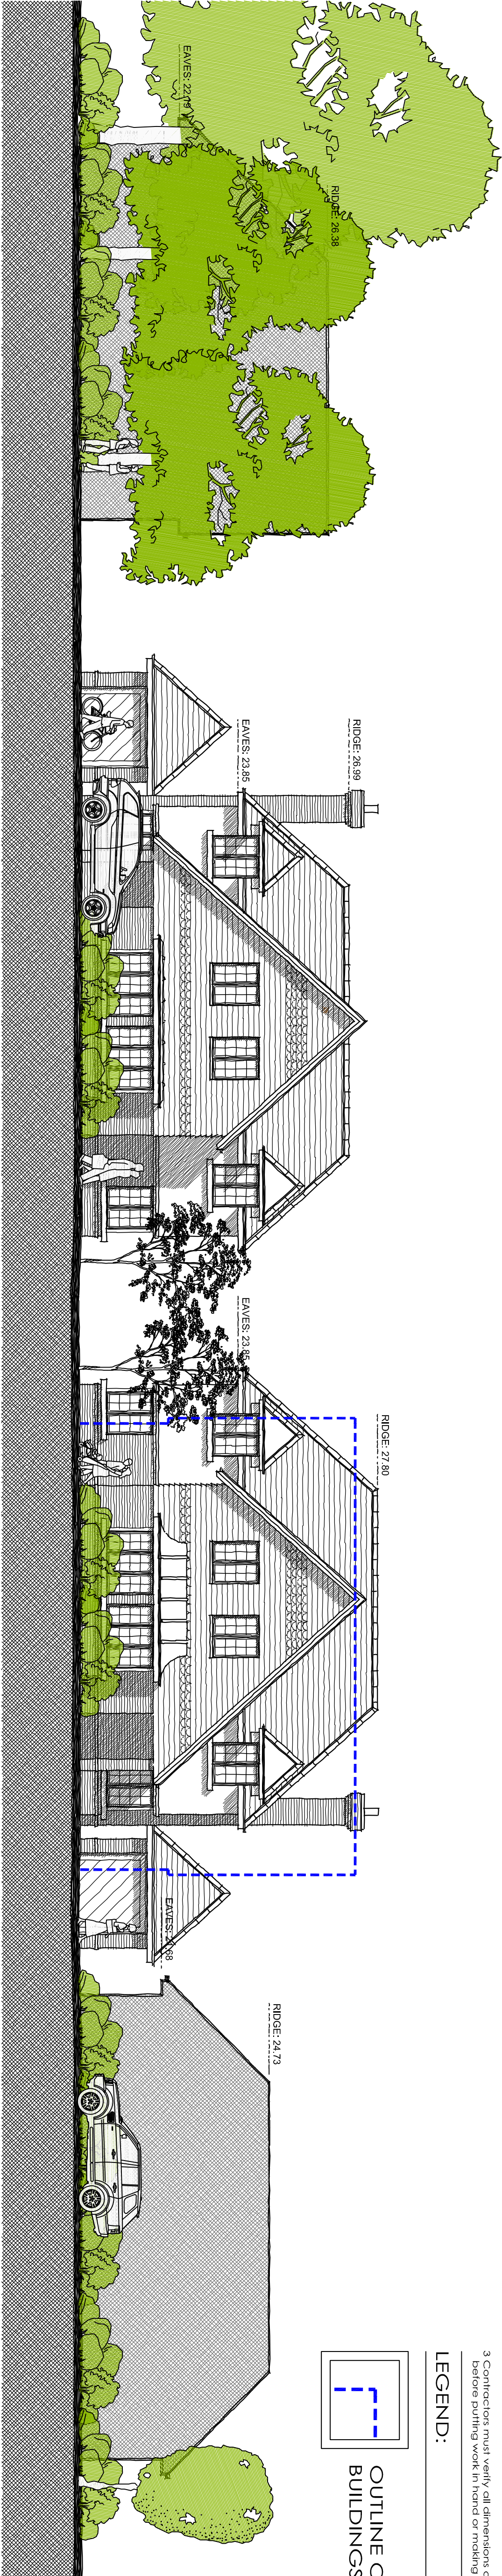


64 SEA LANE

PROPOSED DEVELOPMENT

58 SEA LANE

STREET SCENE (SEA LANE)
SCALE 1:100

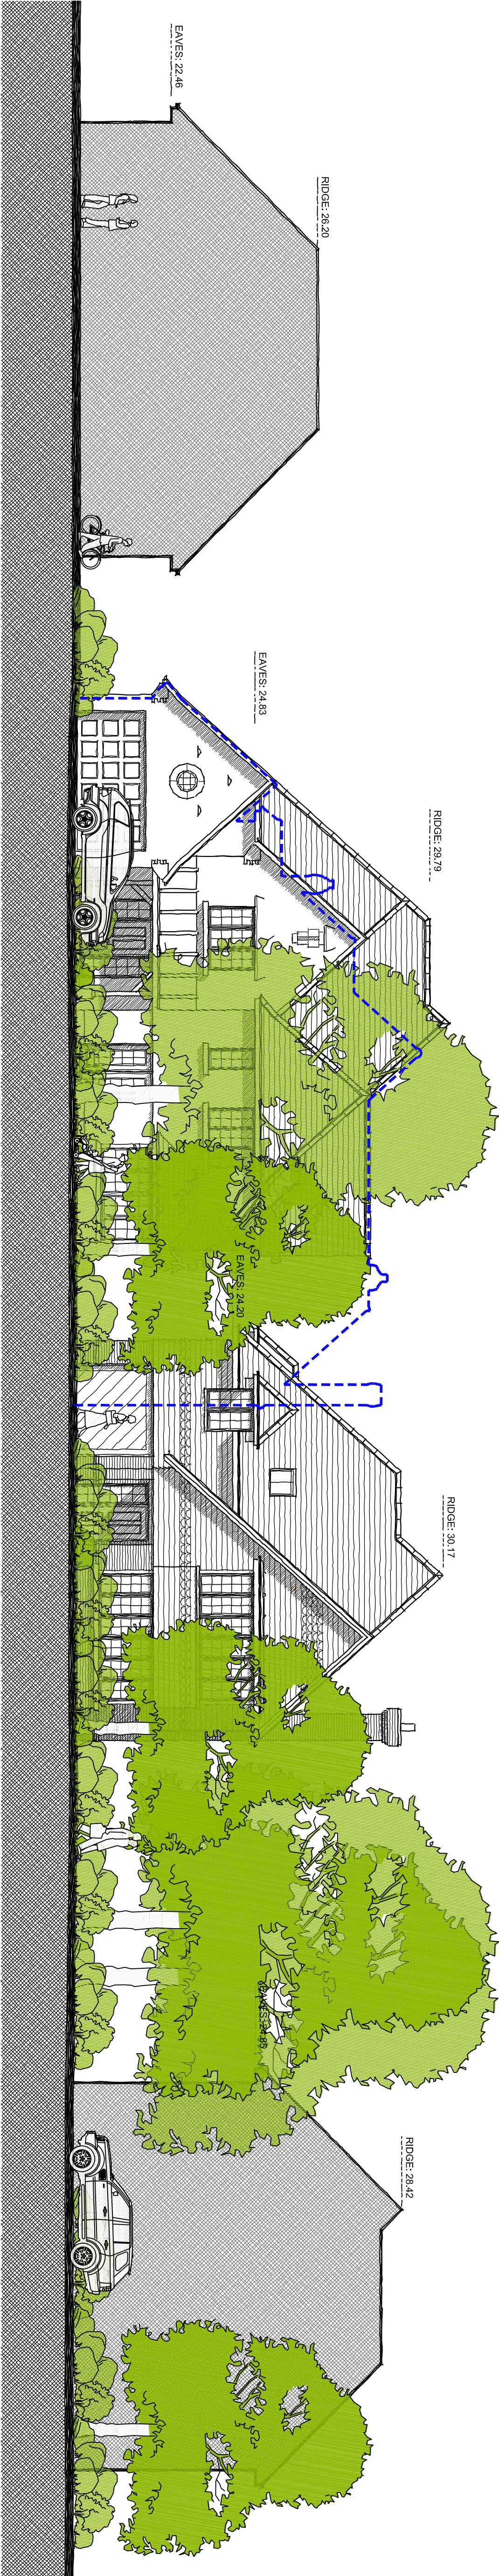

43 THE RIDINGS

PROPOSED DEVELOPMENT

49 THE RIDINGS

STREET SCENE (THE RIDINGS)
SCALE 1:100

No.	Revision.	date	by

PROPOSED DEVELOPMENT
45 THE RIDINGS & 60 SEA LANE
EAST PRESTON
WEST SUSSEX
BN16 2TW

MRS J B SHULMAN

STREET SCENES

scale AS SHOWN @ A1	checked GR
date AUGUST 2012	drawn WD
8217 / 107	

ANDERS ROBERTS & ASSOCIATES LTD

CHAPEL STUDIOS, 14 PUREWELL,
CHRISTCHURCH, DORSET, BH23 1EP
tel: (01202) 479919
fax: (01202) 488522
email: enquiries@andersroberts.com
web: www.andersroberts.com

