

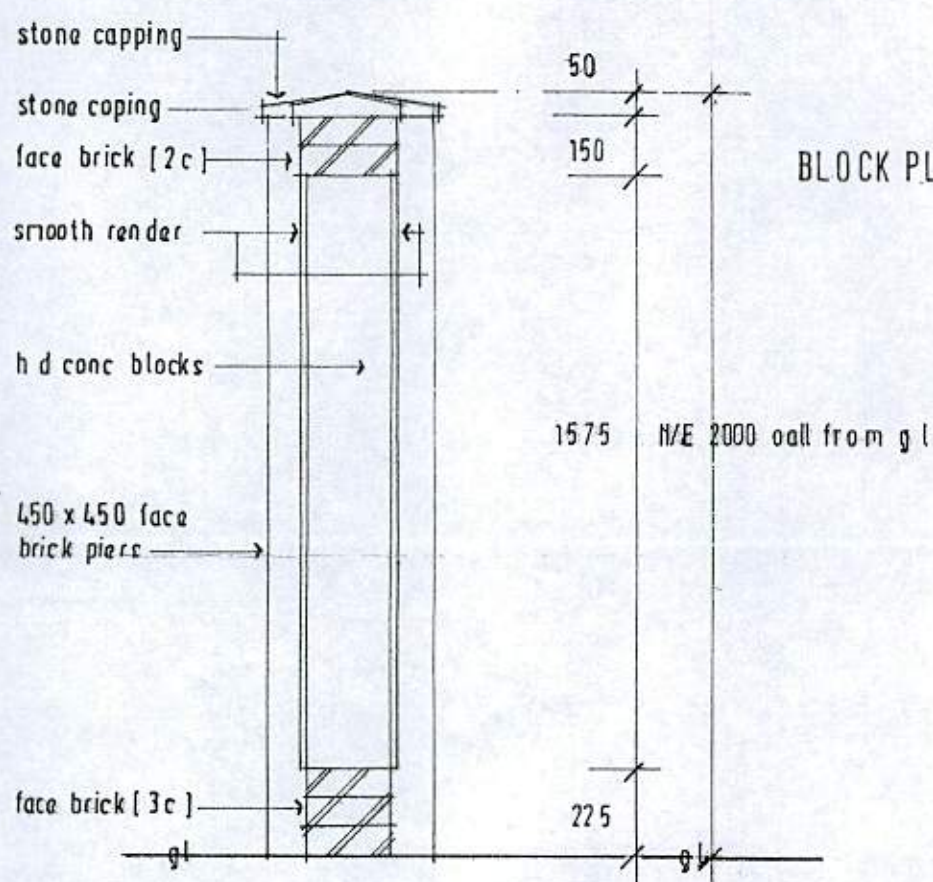
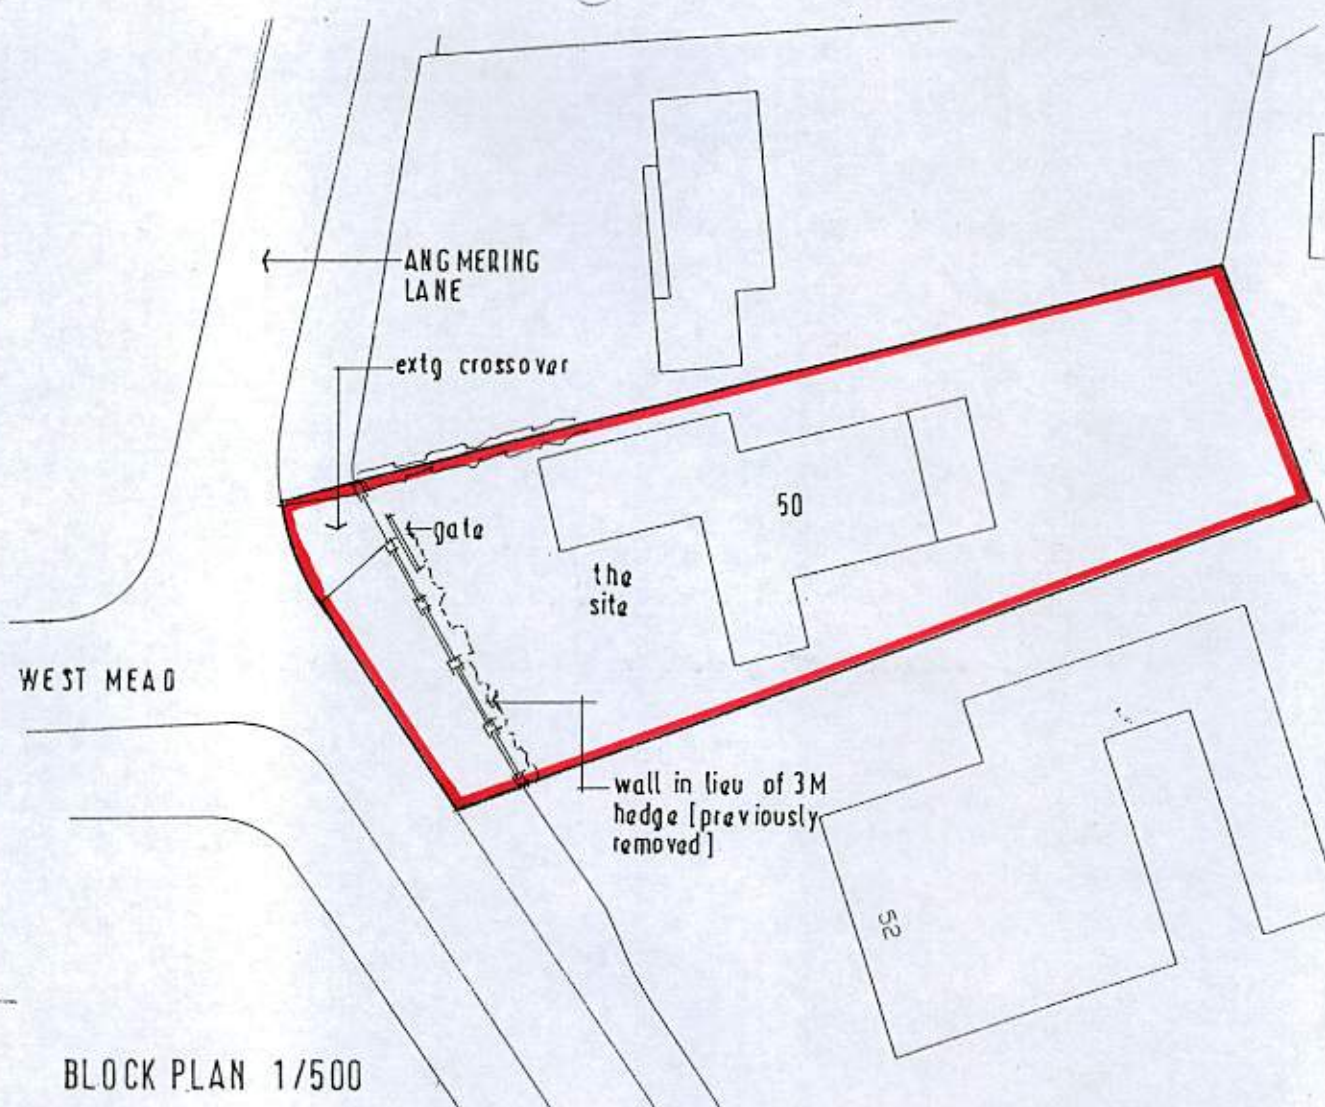


approx profile of previously
removed hedge ————+

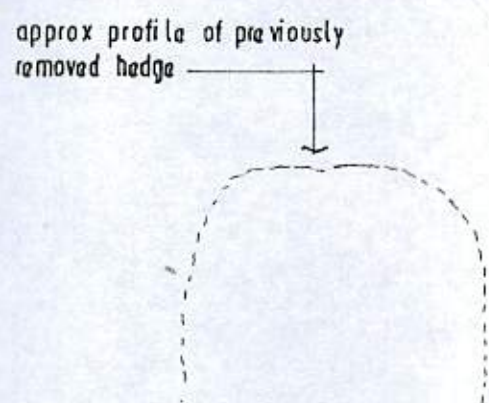

SECTION A : A 1/20

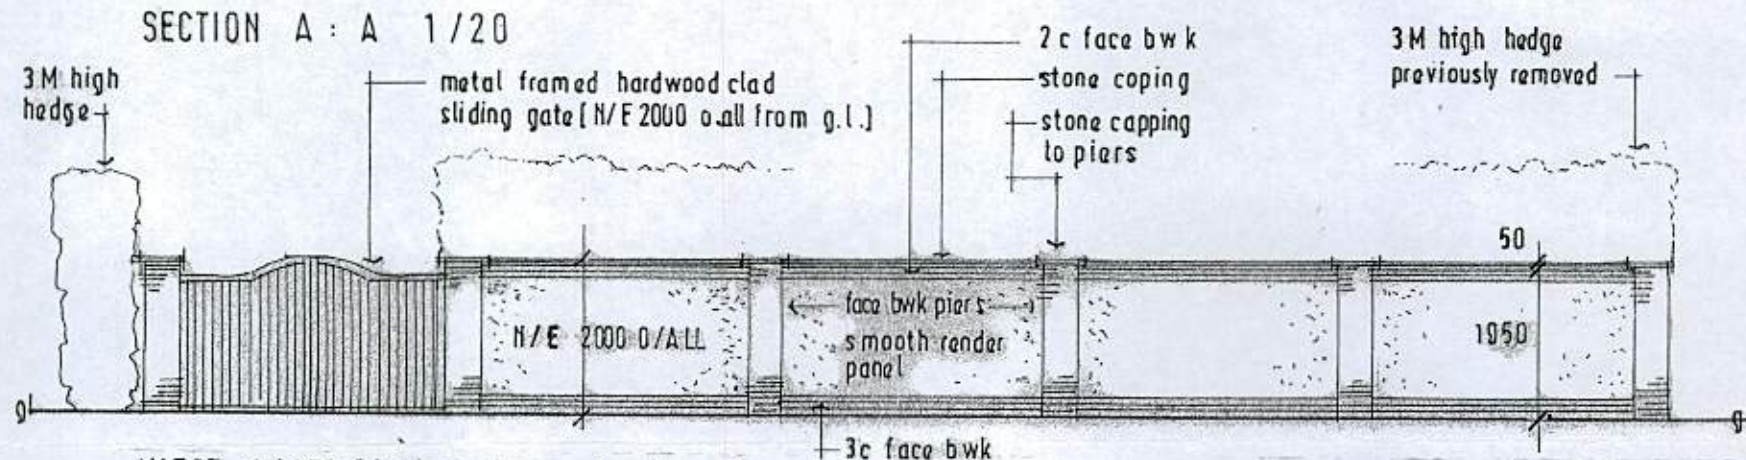

WEST 1/100 [facing Angmering Lane]

