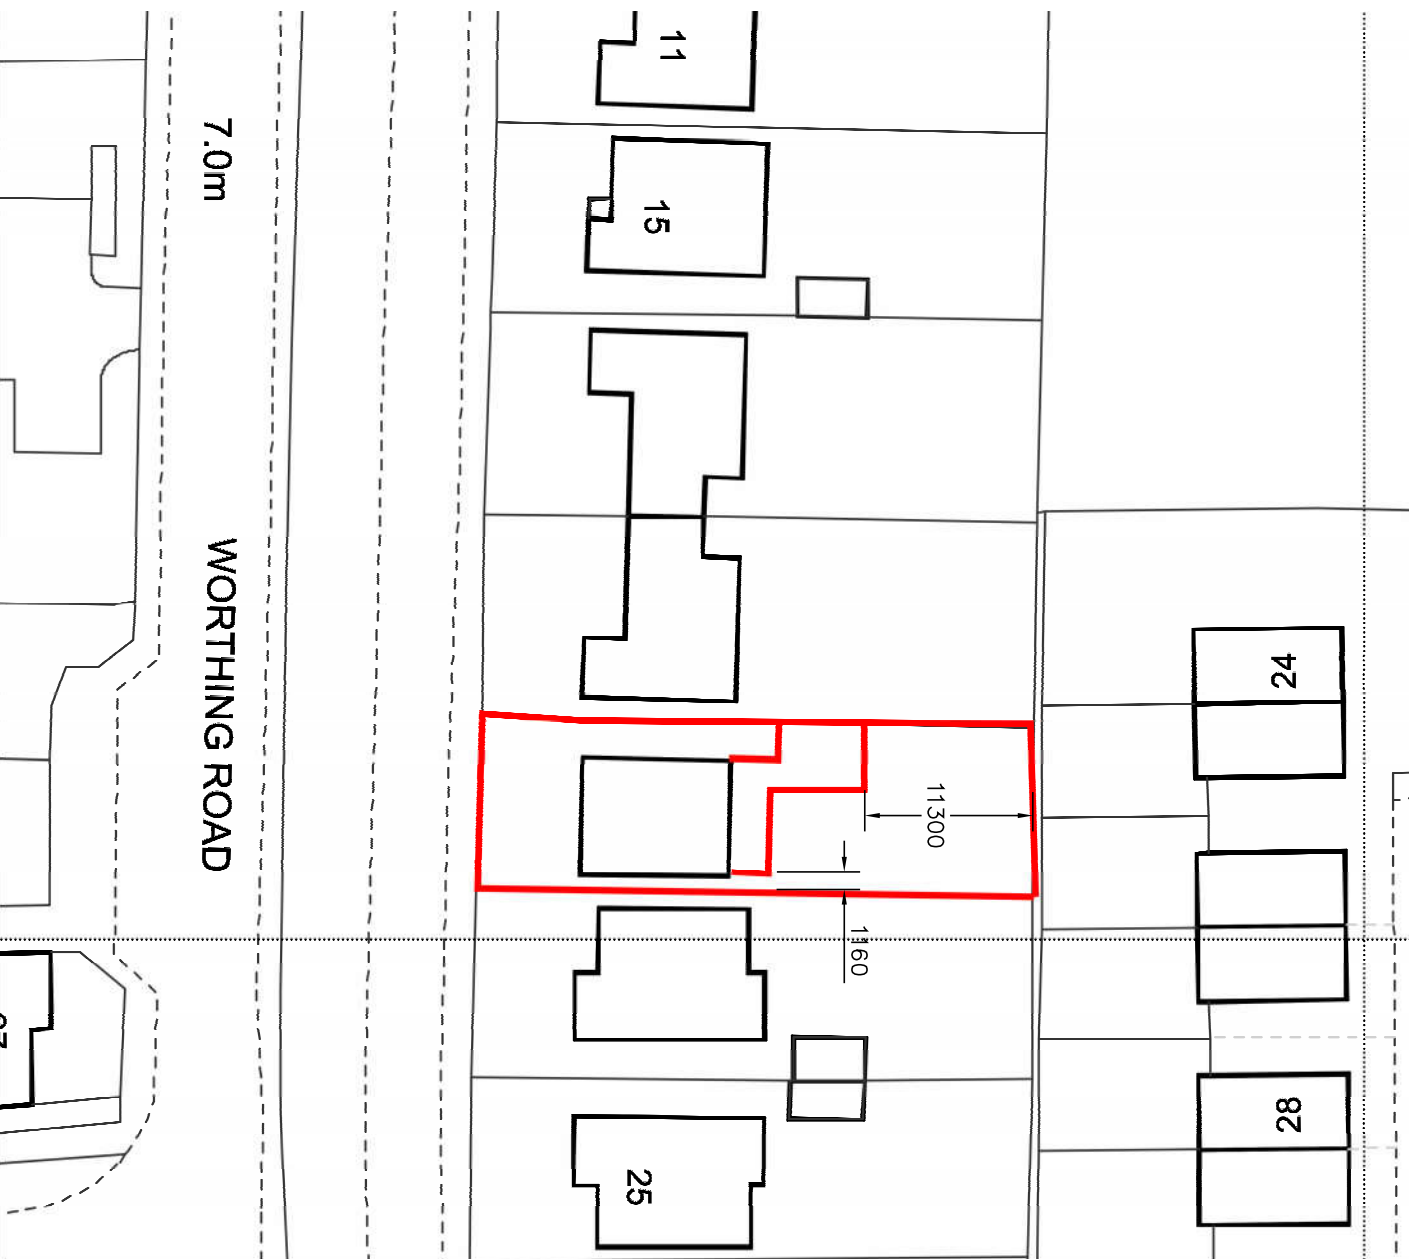


Bryceson Shaw Associates

Surveyors and Designers

2 Wellesley Court, Fitzalan Road, Littlehampton, West Sussex BN17 5JW
Tel. 01903 734381 Mobile: 07889 651301
E-mail: brycesonshaw@btinternet.com

Project:

Proposed alterations; 21 Worthing Road, East Preston BN16 1AT

For: Mr. & Mrs. Beaney

Drawn: **PKS** Date: **May 2016**

Scales: **1:500** No: **1887/01/05/A**

To scale when printed on A4