

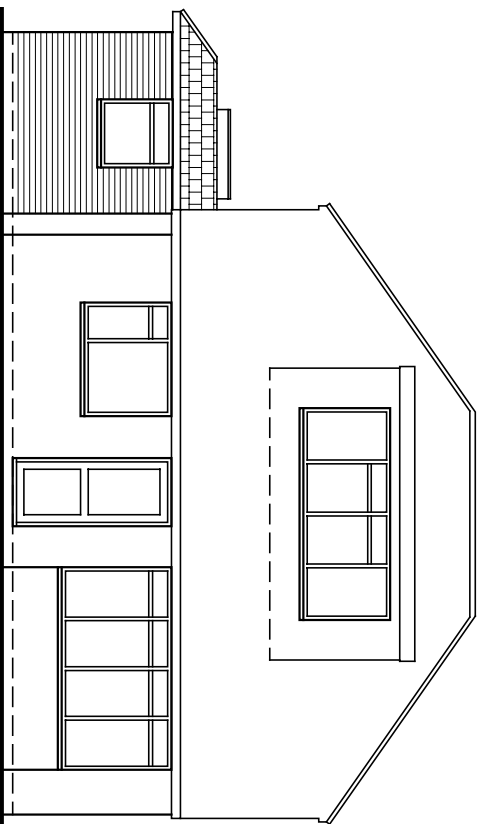
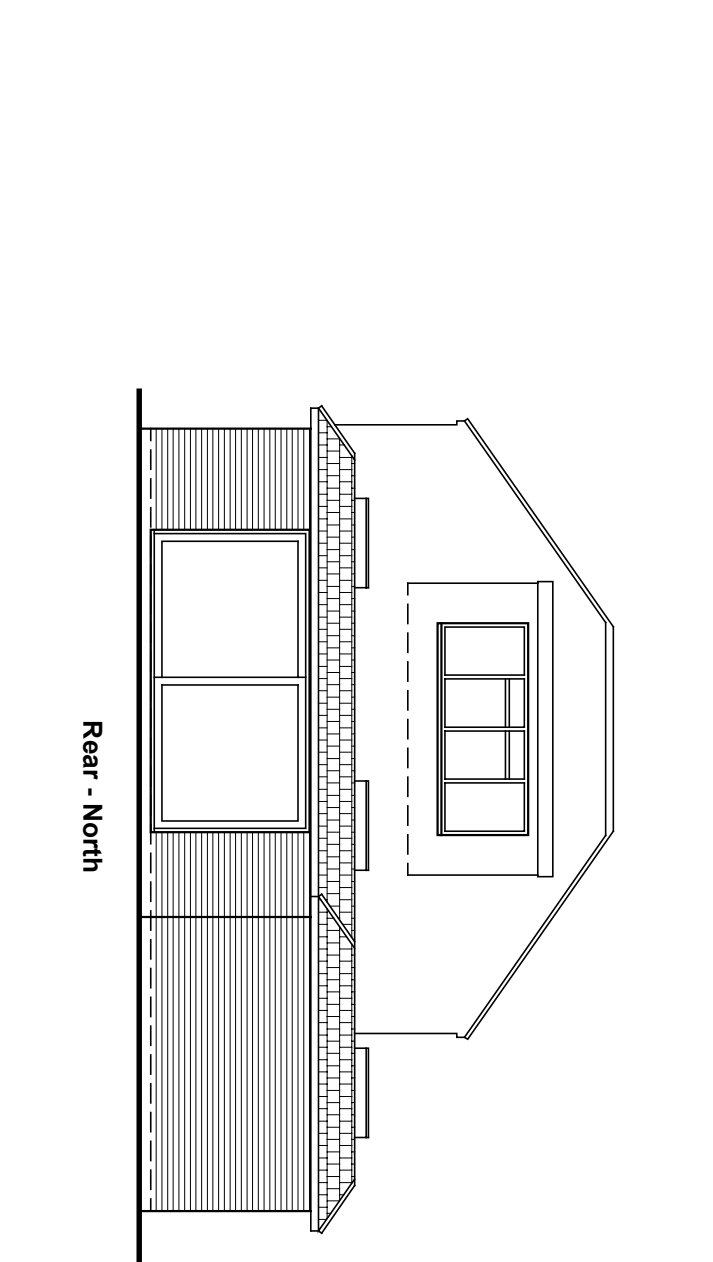
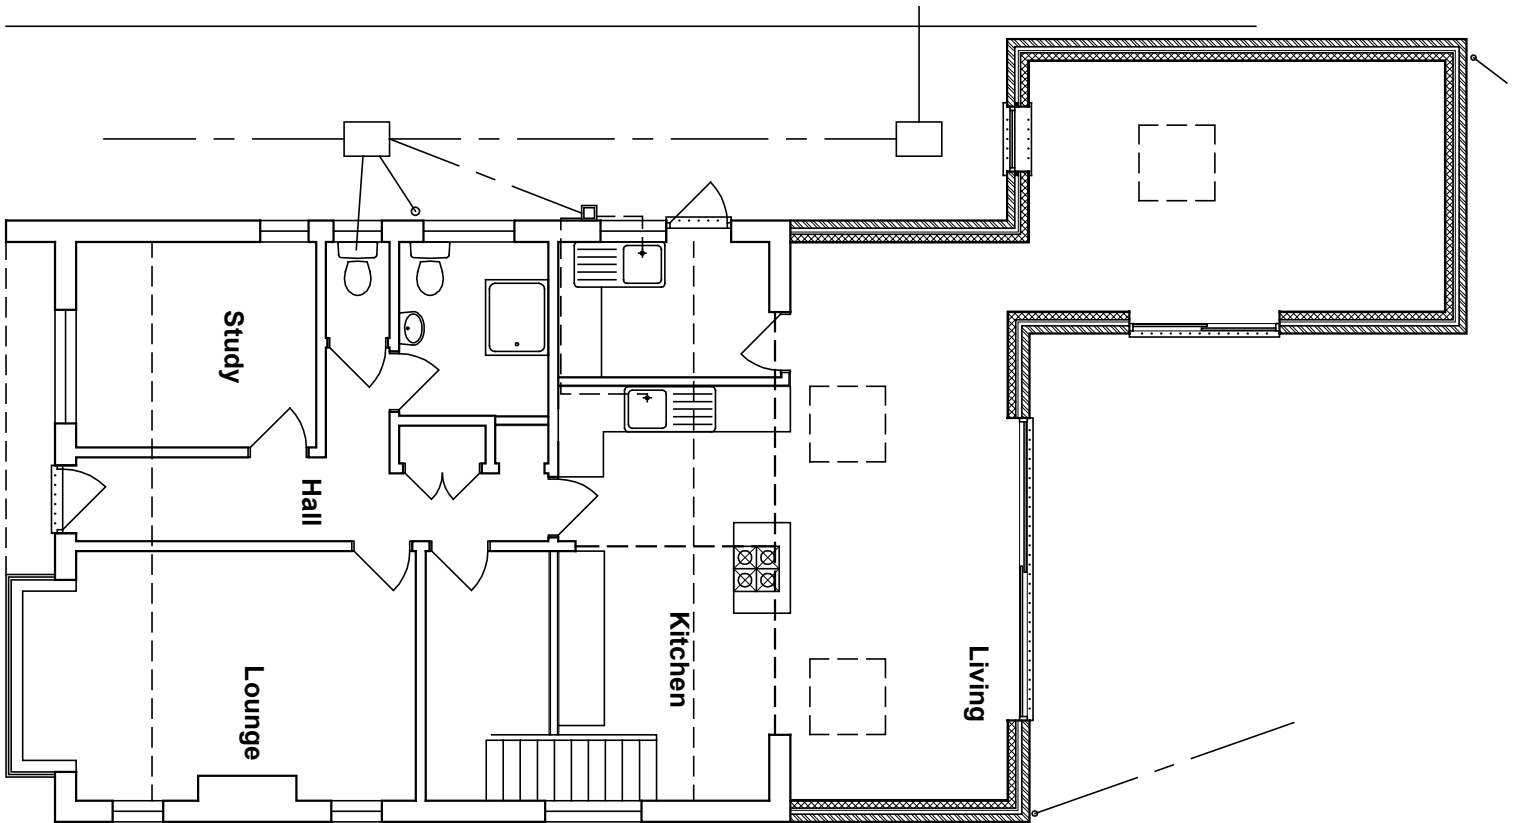


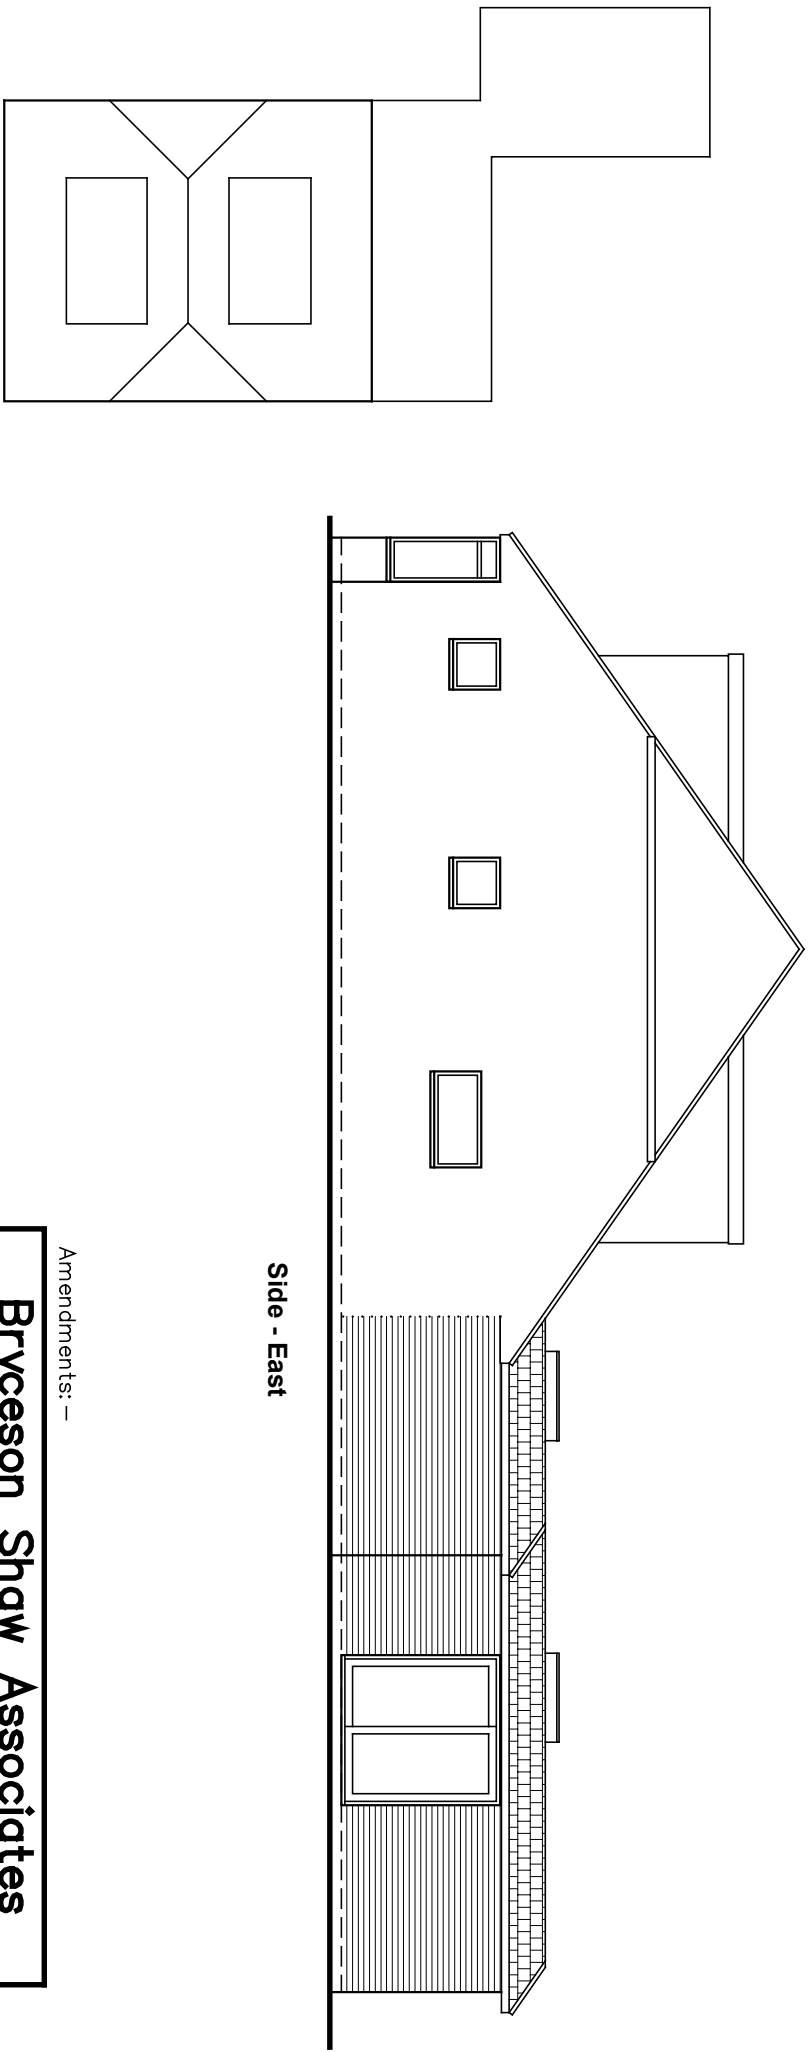

Proposed finishes:
Roof: flat and plain tiles to match existing
Walls: face brick to match existing
Fenestration: white uPVC to match existing style
Fascias, soffits, gutters etc. all to match existing

1180x1180 Velux
flat roof windows

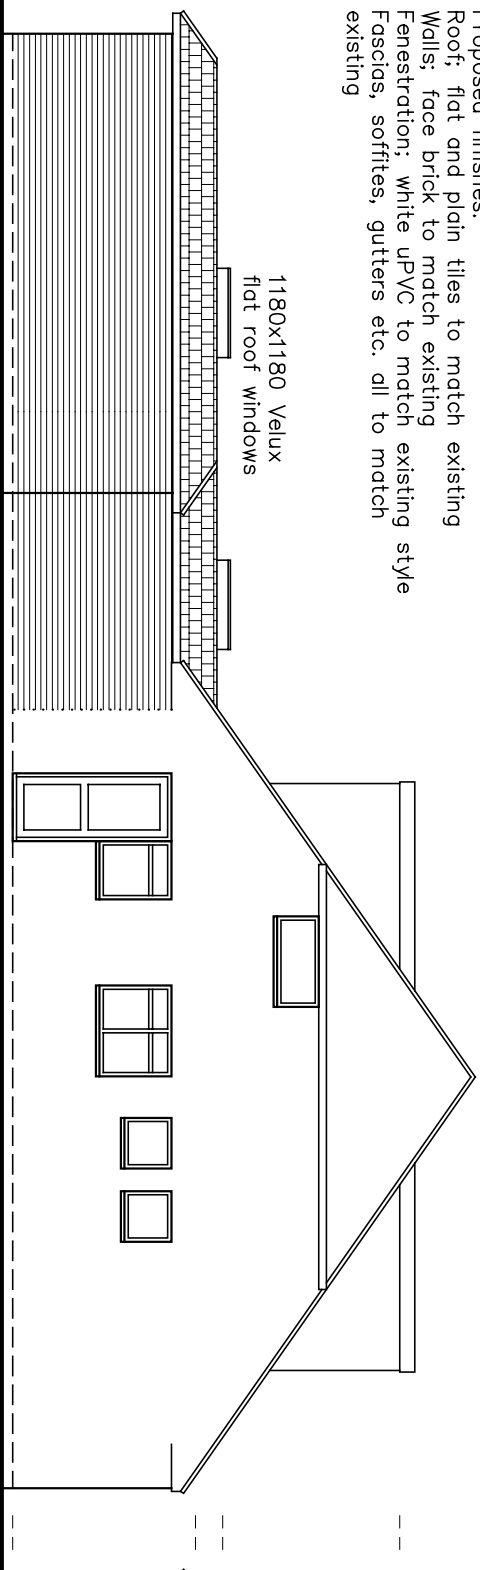

Amendments:—


Bryceson Shaw Associates

Surveyors and Designers

2 Wellesley Court, Fitzalan Road, Littlehampton,
West Sussex BN17 5JW

Tel. 01903 734381 Mobile: 07889 651301

E-mail: brycesonshaw@btinternet.com

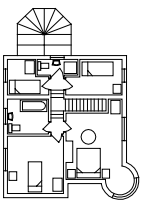

**Drawing:
Plans and elevations as proposed**

For:
Mr. & Mrs. Beaney

Drawn: PKS	Date: April 2016
---------------	----------------------------

Scales:	No:
1:100 1:200	1887/01/02

To scale when printed on A3