


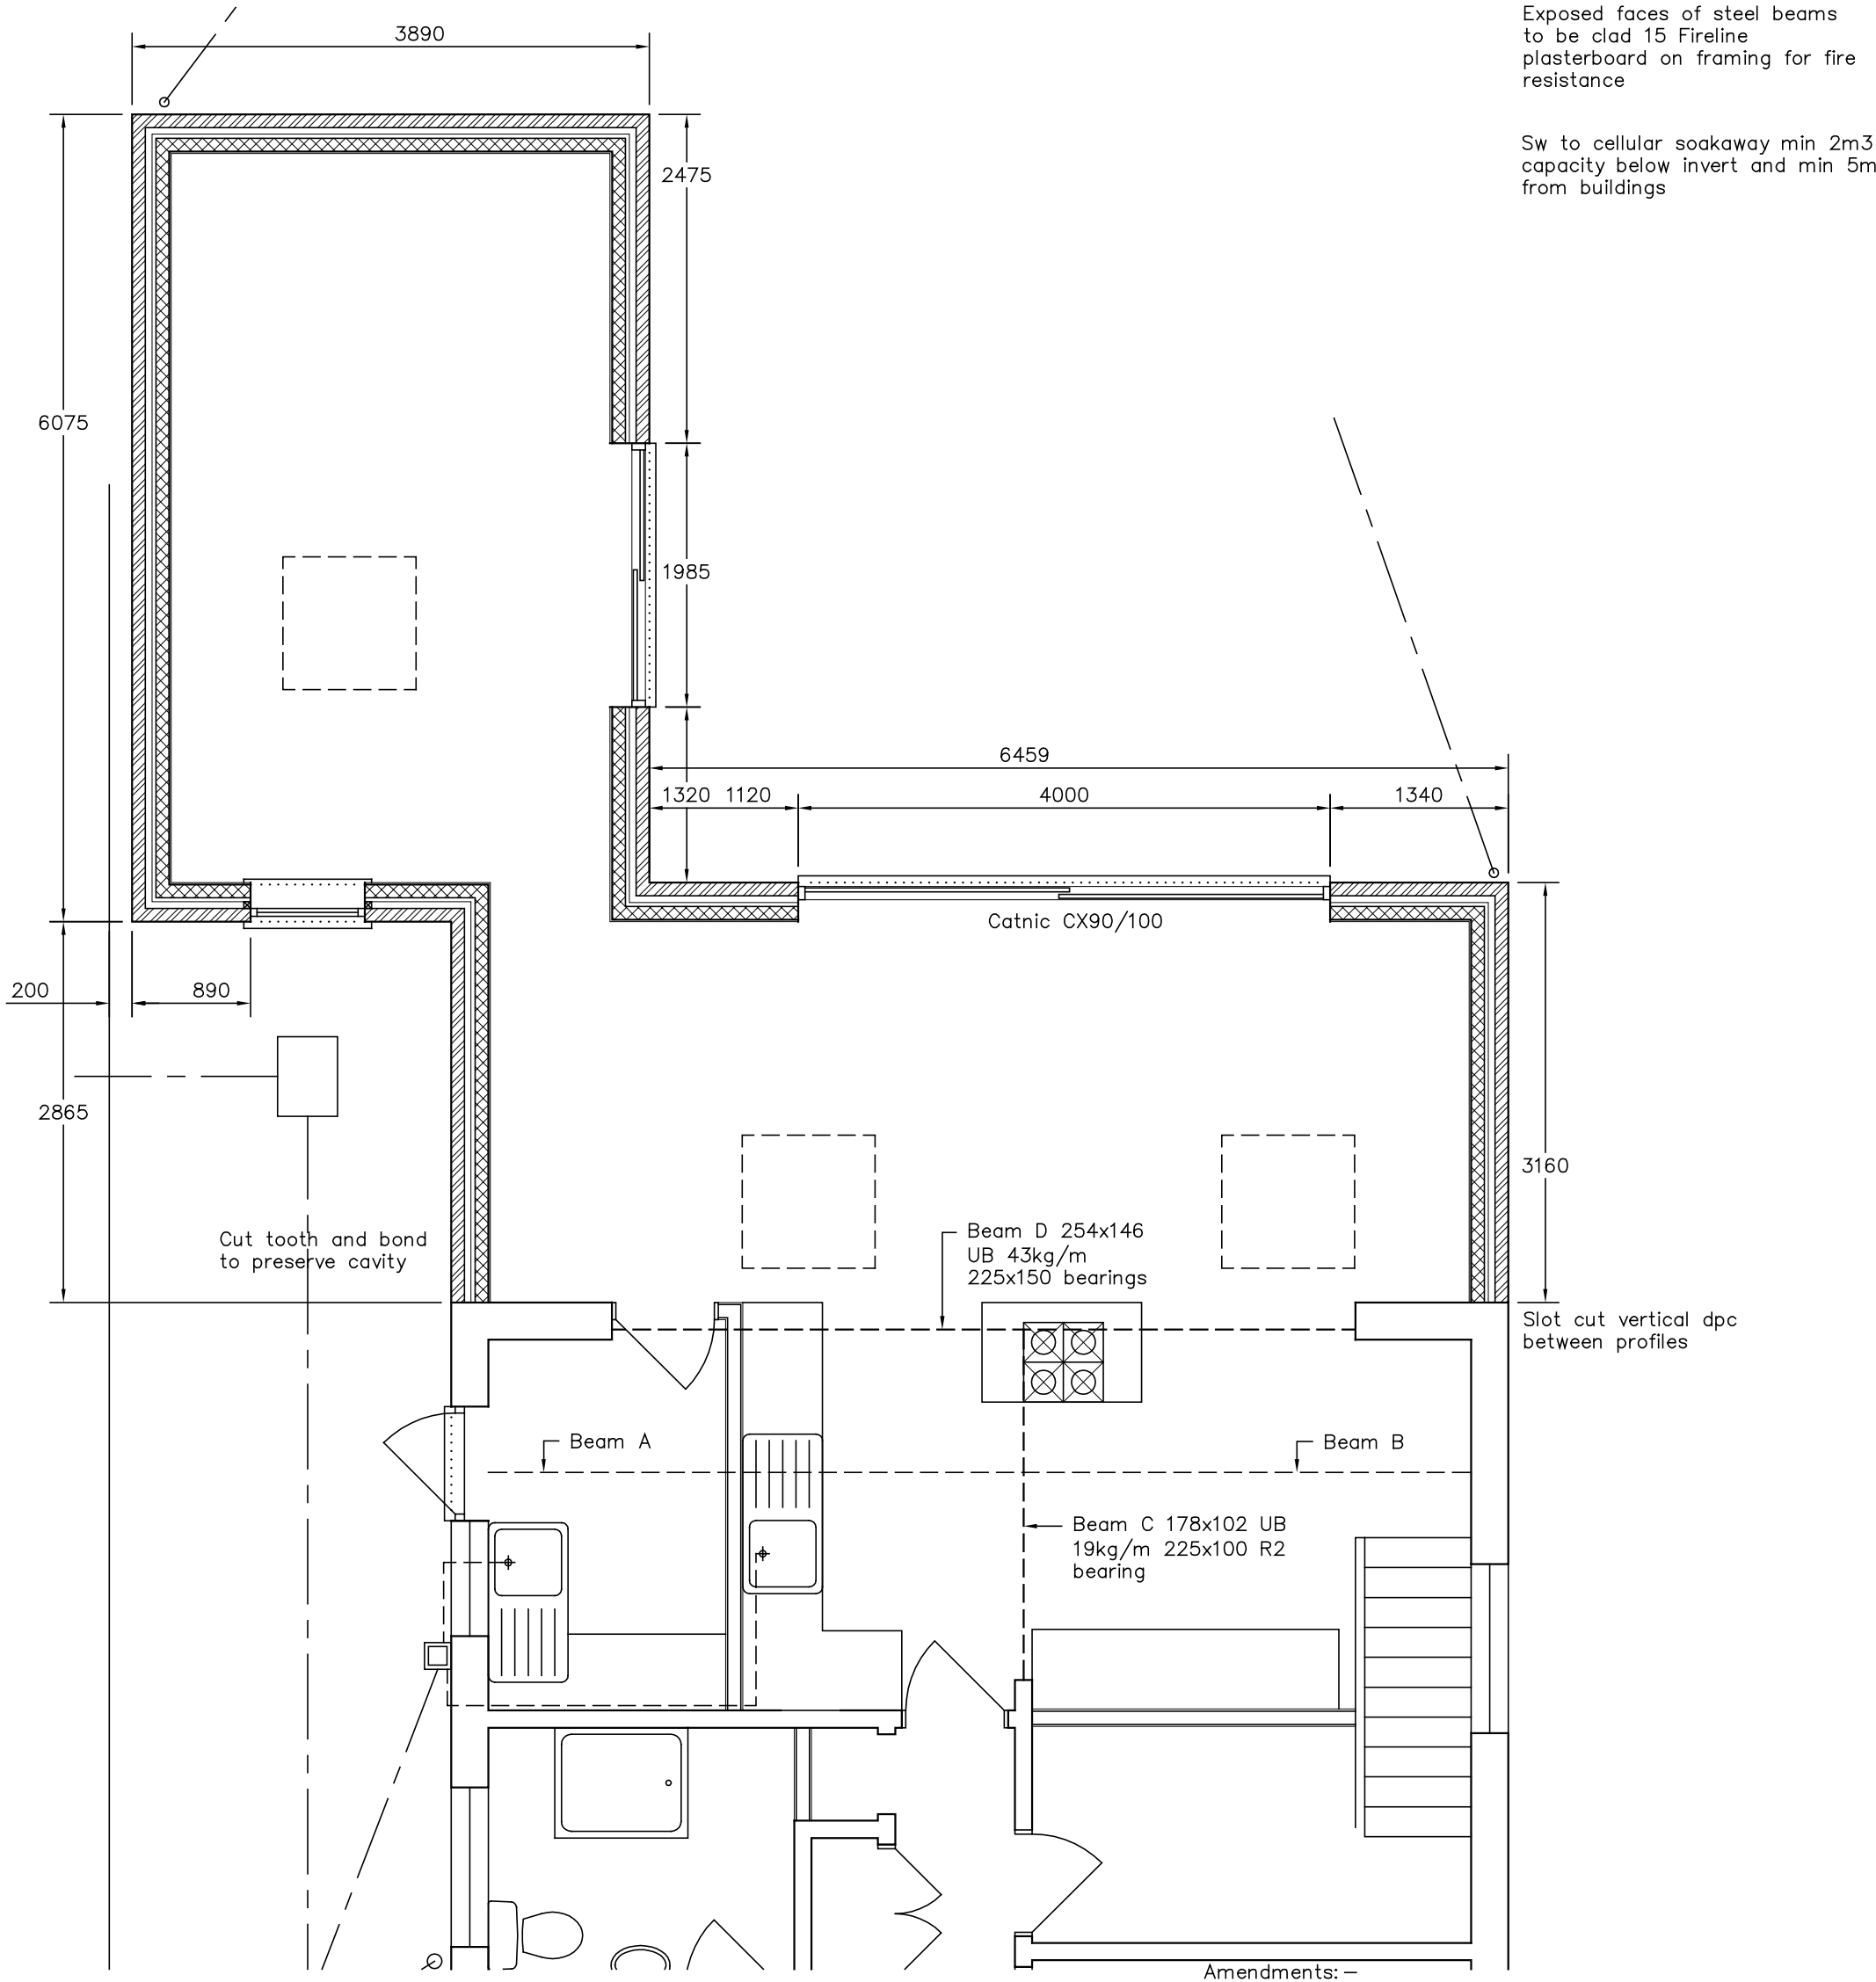

30 l/sec cooker hood to kitchen and utility. Drain
sinks 38 ø wastes with 75 deep traps.
Kitchen to drain as existing.
All above ground drainage to BS 5572 with rodding
access at changes of direction.

Bryceson Shaw Associates

Surveyors and Designers

2 Wellesley Court, Fitzalan Road, Littlehampton,
West Sussex BN17 5JW

Tel. 01903 734381 Mobile: 07889 651301
E-mail: brycesonshaw@btinternet.com

Project:

Proposed extensions; 21 Worthing Road, East Preston
BN16 1AT

Drawing:

Ground floor

For:

Mr. & Mrs. Beaney

Drawn:

PKS

Date:

April 2016

Scales:

1:50

No:

1887/01/03

To scale when printed on A3

ARUN DISTRICT COUNCIL EP/111/17/HH