


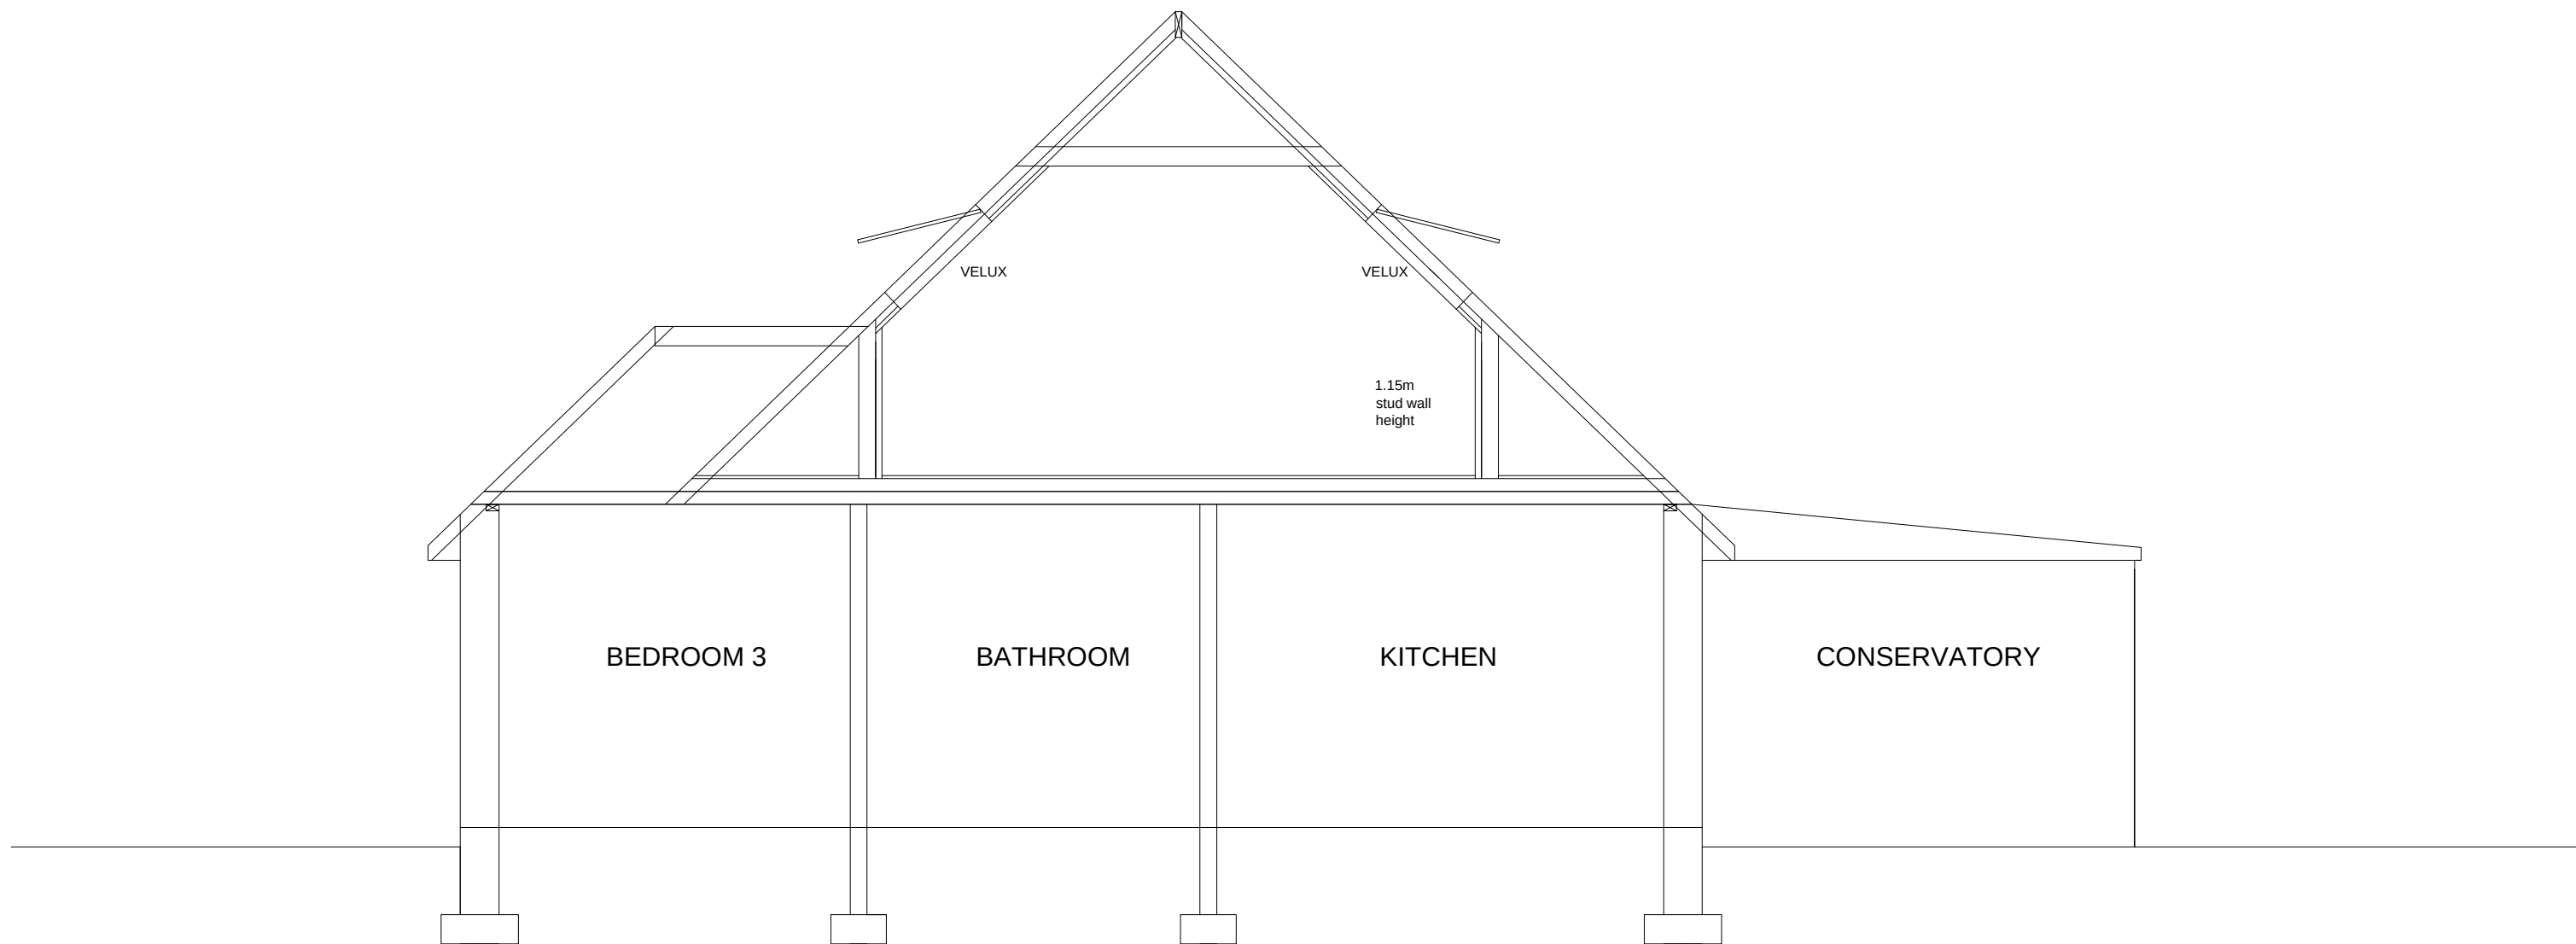

Scale

0

5m



Michael Pearce & Associates Ltd
Chartered Surveyors - Architectural Consultants

Tel 01903 786839
Mob 07812 195560
e-mail:michael@mpa-surveyors.co.uk

ALTERATIONS AND LOFT CONVERSION
22 ANGMERING LANE, EAST PRESTON. BN16 2TA.

DRW NO 6 SCALE 1/50 (A3)
PROPOSED SECTION.