




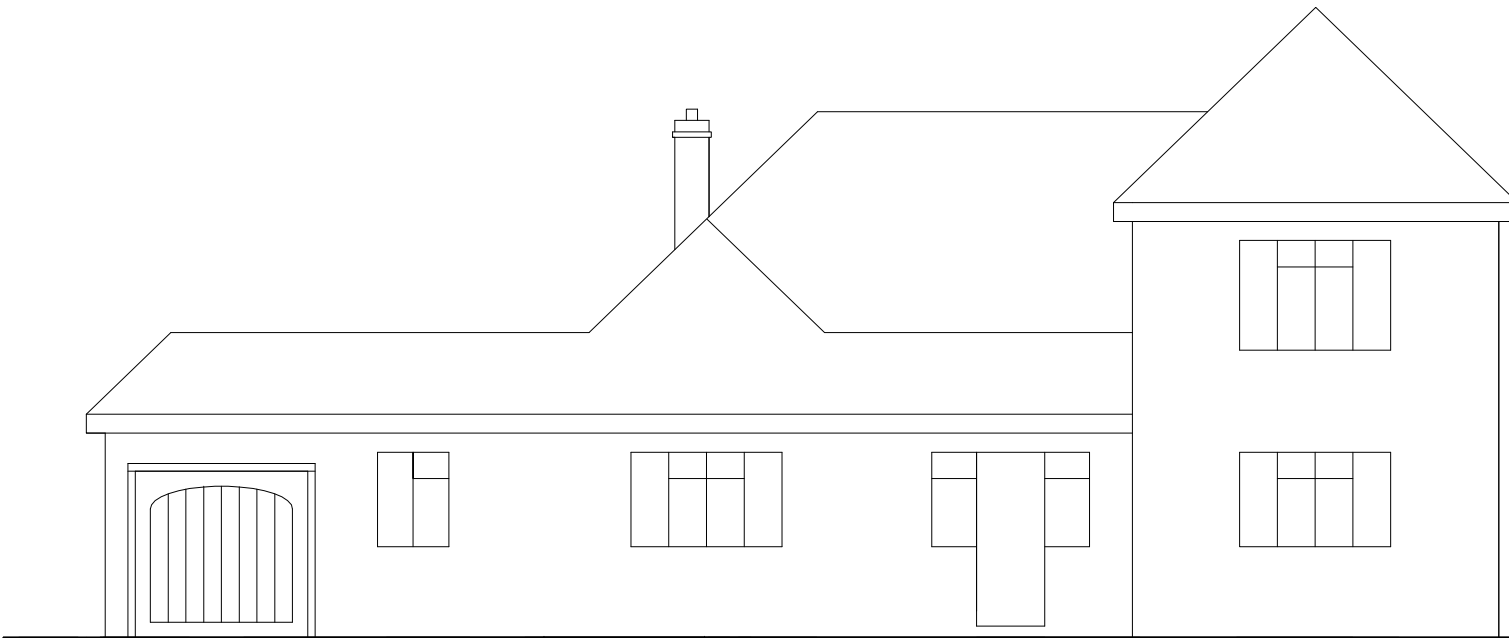


FRONT ELEVATION (WEST)

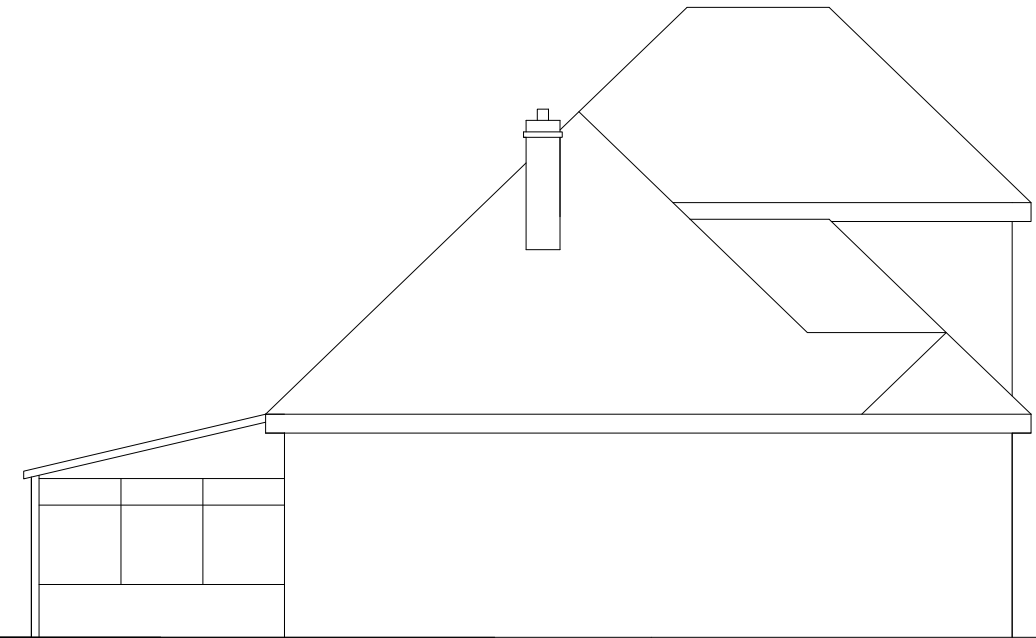


SIDE ELEVATION (NORTH)

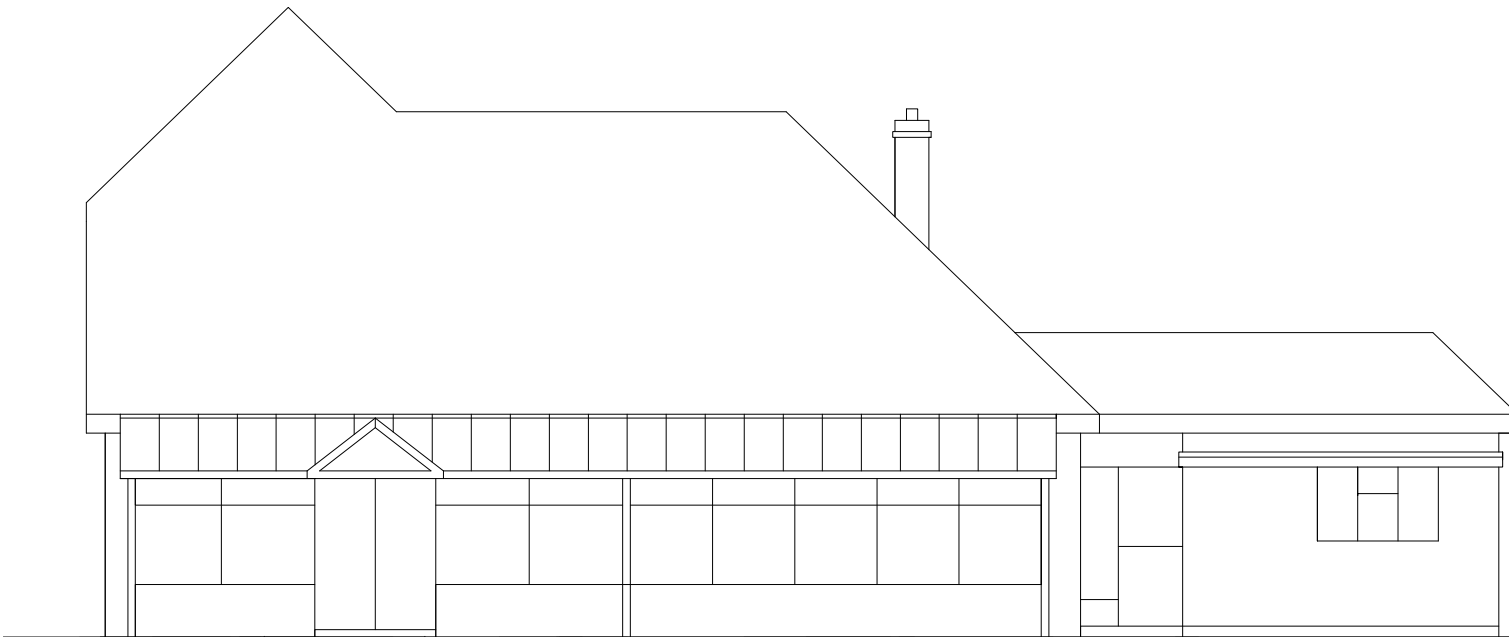

REAR ELEVATION (EAST)

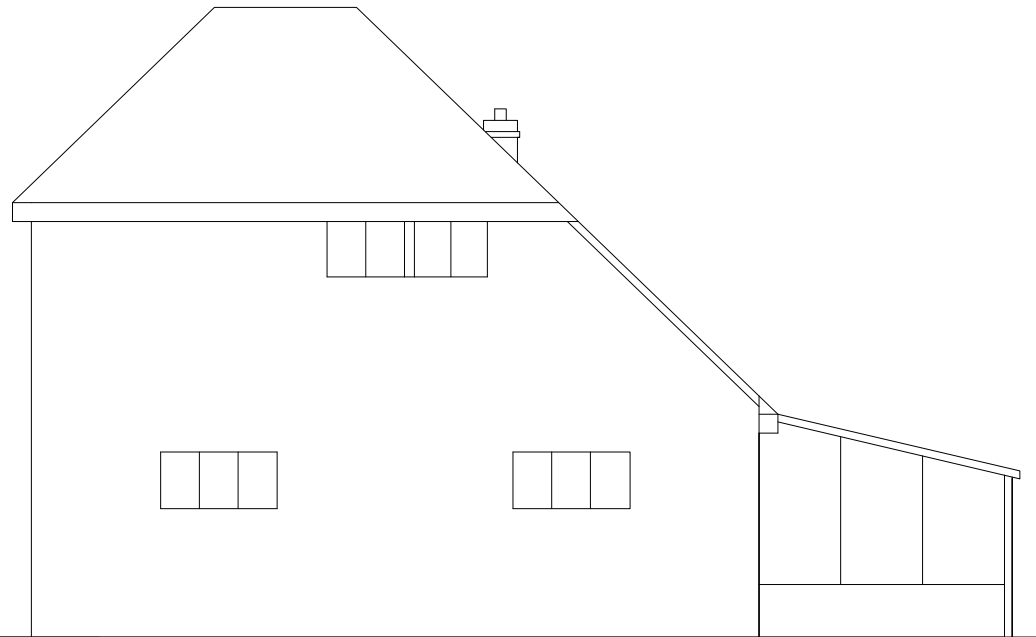

SIDE ELEVATION (SOUTH)

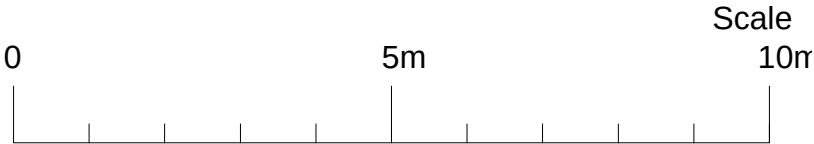

Michael Pearce & Associates Ltd
Chartered Surveyors - Architectural Consultants
47 Sea Lane Gardens, Ferring. West Sussex. BN12 5EQ.

Tel 01903 786839
Mob 07812 195560
e-mail:michael@mpa-surveyors.co.uk

ALTERATIONS AND LOFT CONVERSION
22 ANGMERING LANE, EAST PRESTON. BN16 2TA.

DRW NO 7 SCALE 1/100
EXISTING ELEVATIONS