


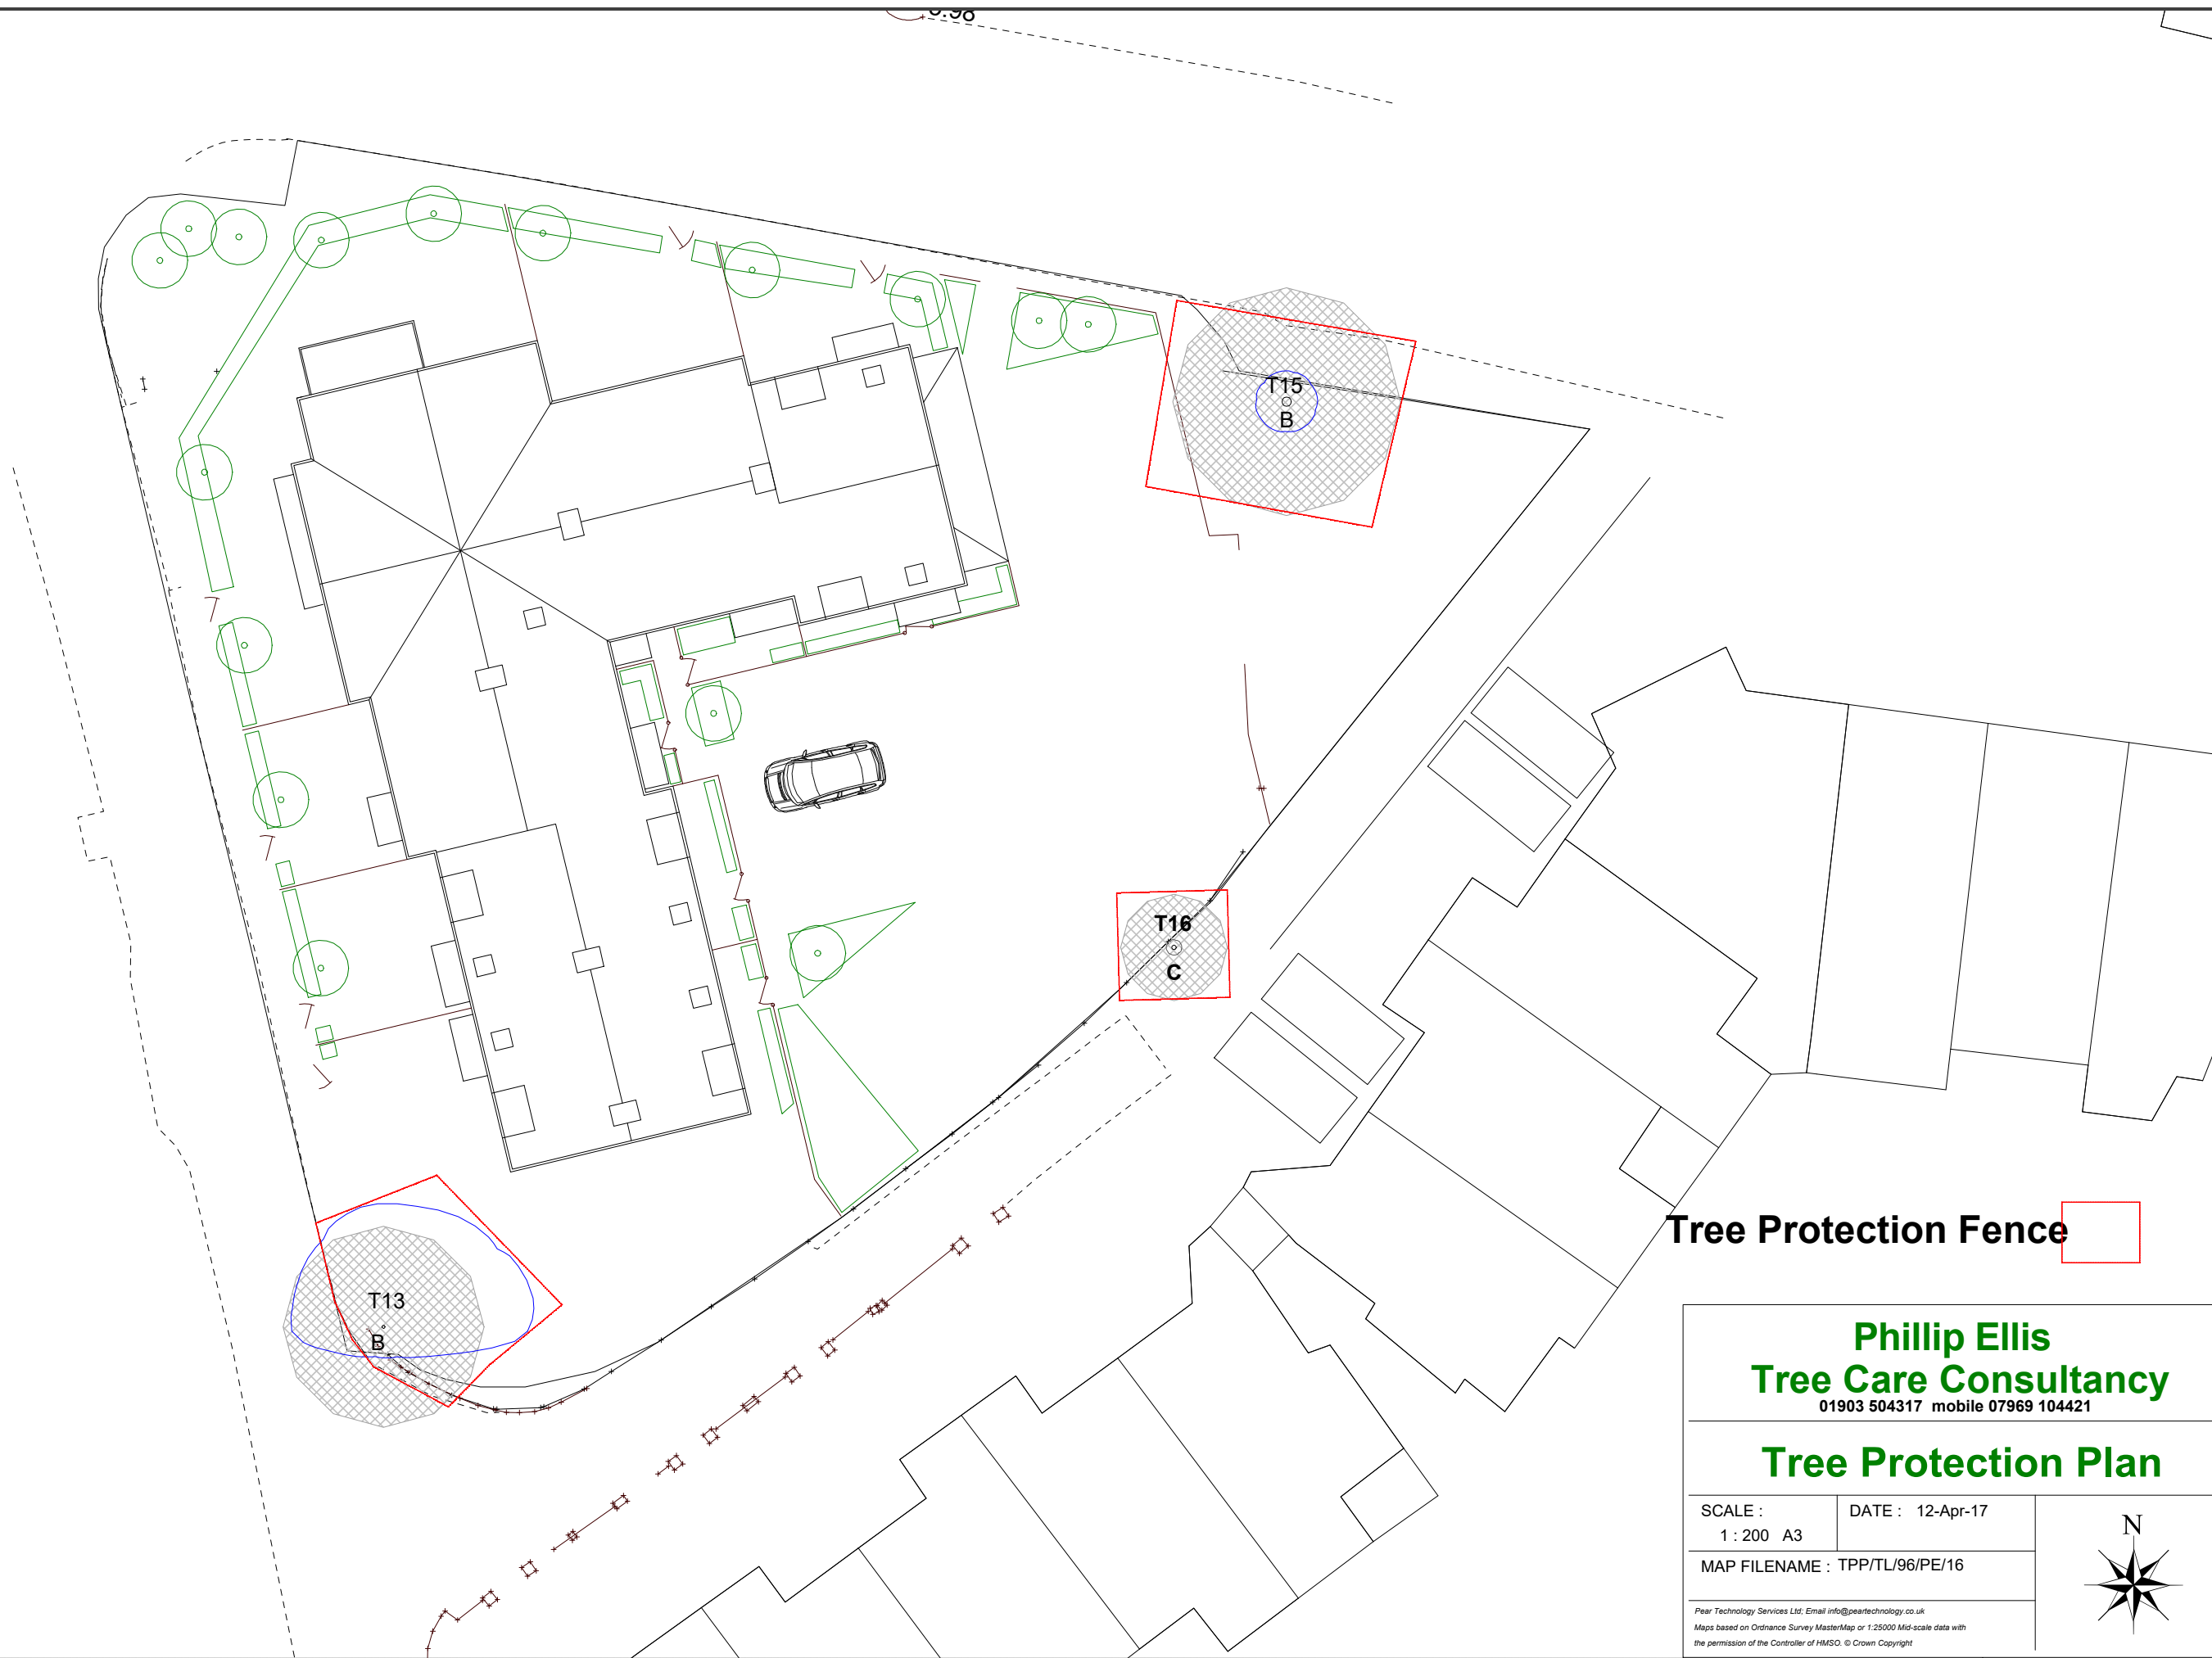

Tree Protection Fence

Phillip Ellis Tree Care Consultancy 01903 504317 mobile 07969 104421		
Tree Protection Plan		
SCALE : 1 : 200 A3	DATE : 12-Apr-17	
MAP FILENAME : TPP/TL/96/PE/16		
Pear Technology Services Ltd, Email info@peartechnology.co.uk Maps based on Ordnance Survey MasterMap or 1:25000 Mid-scale data with the permission of the Controller of HMSO. © Crown Copyright		