
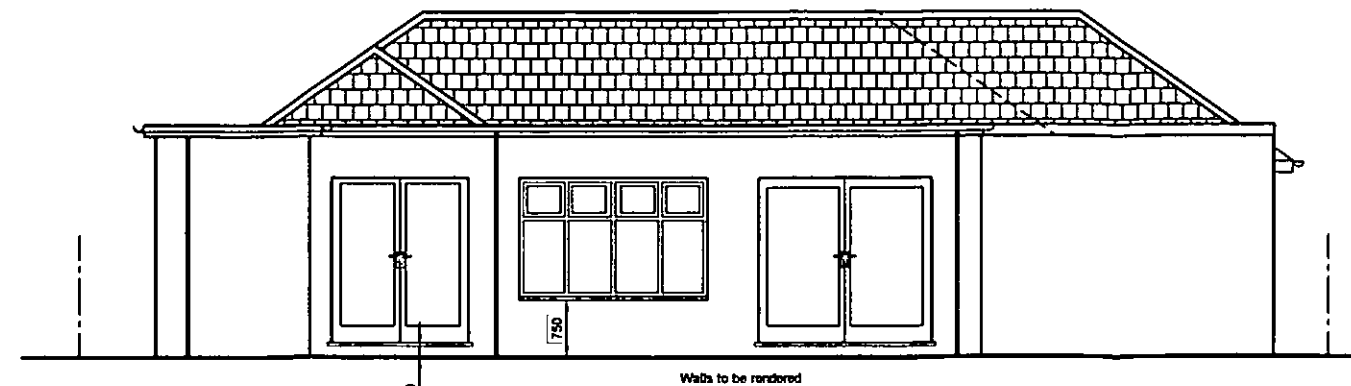
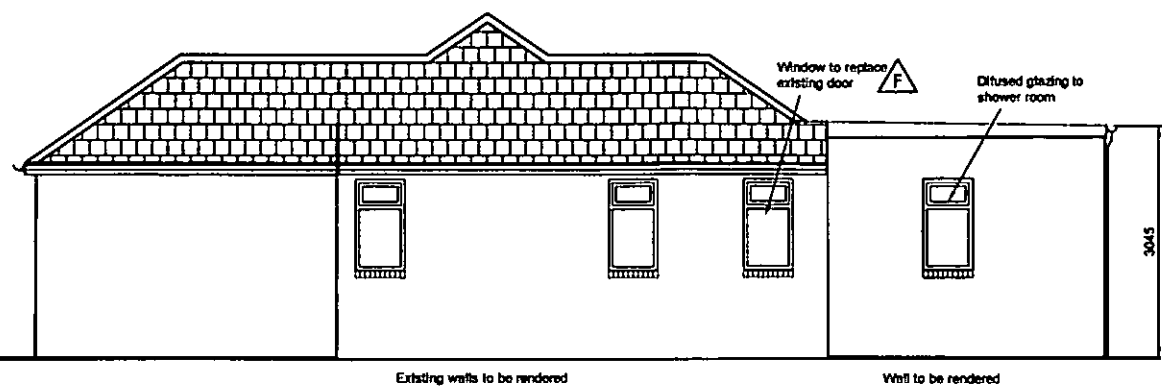
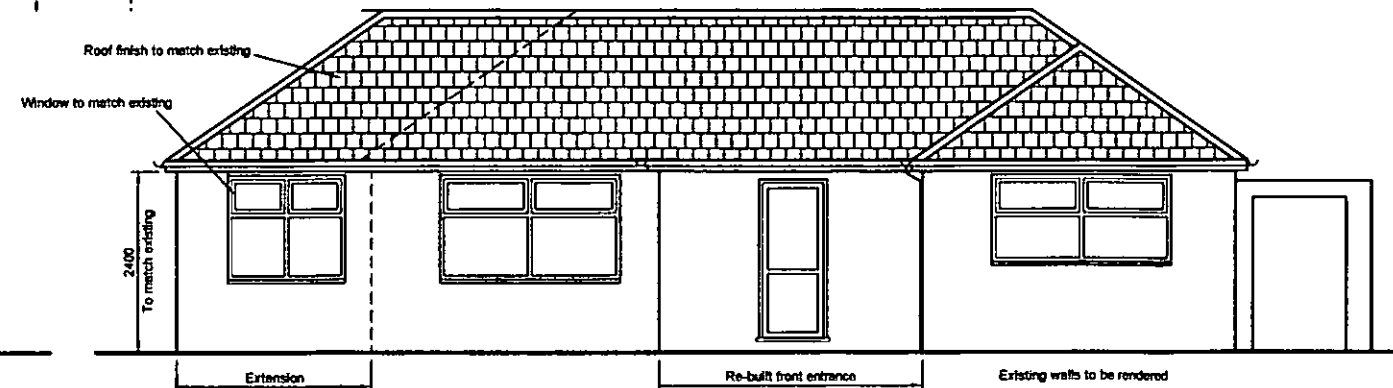
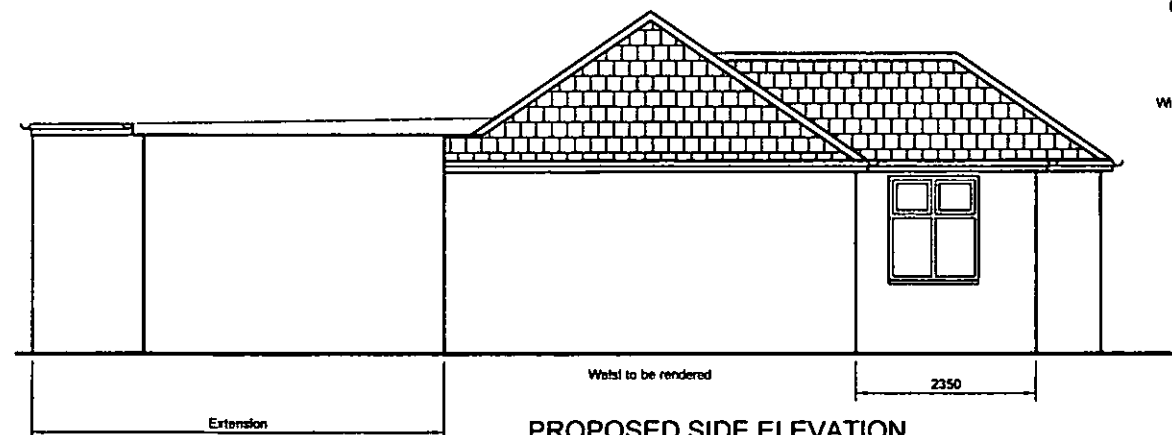
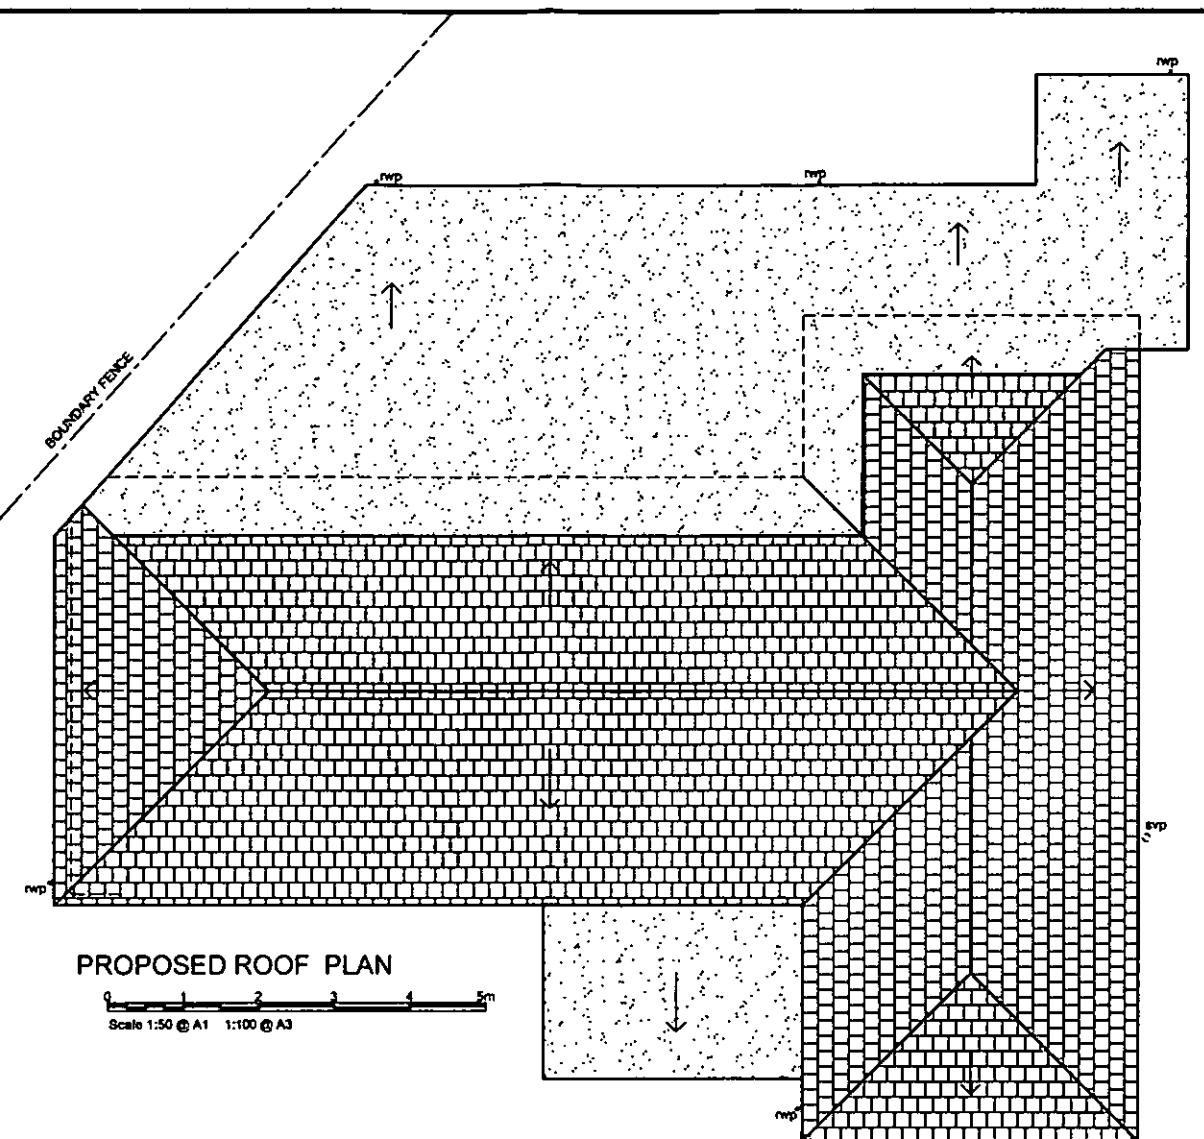


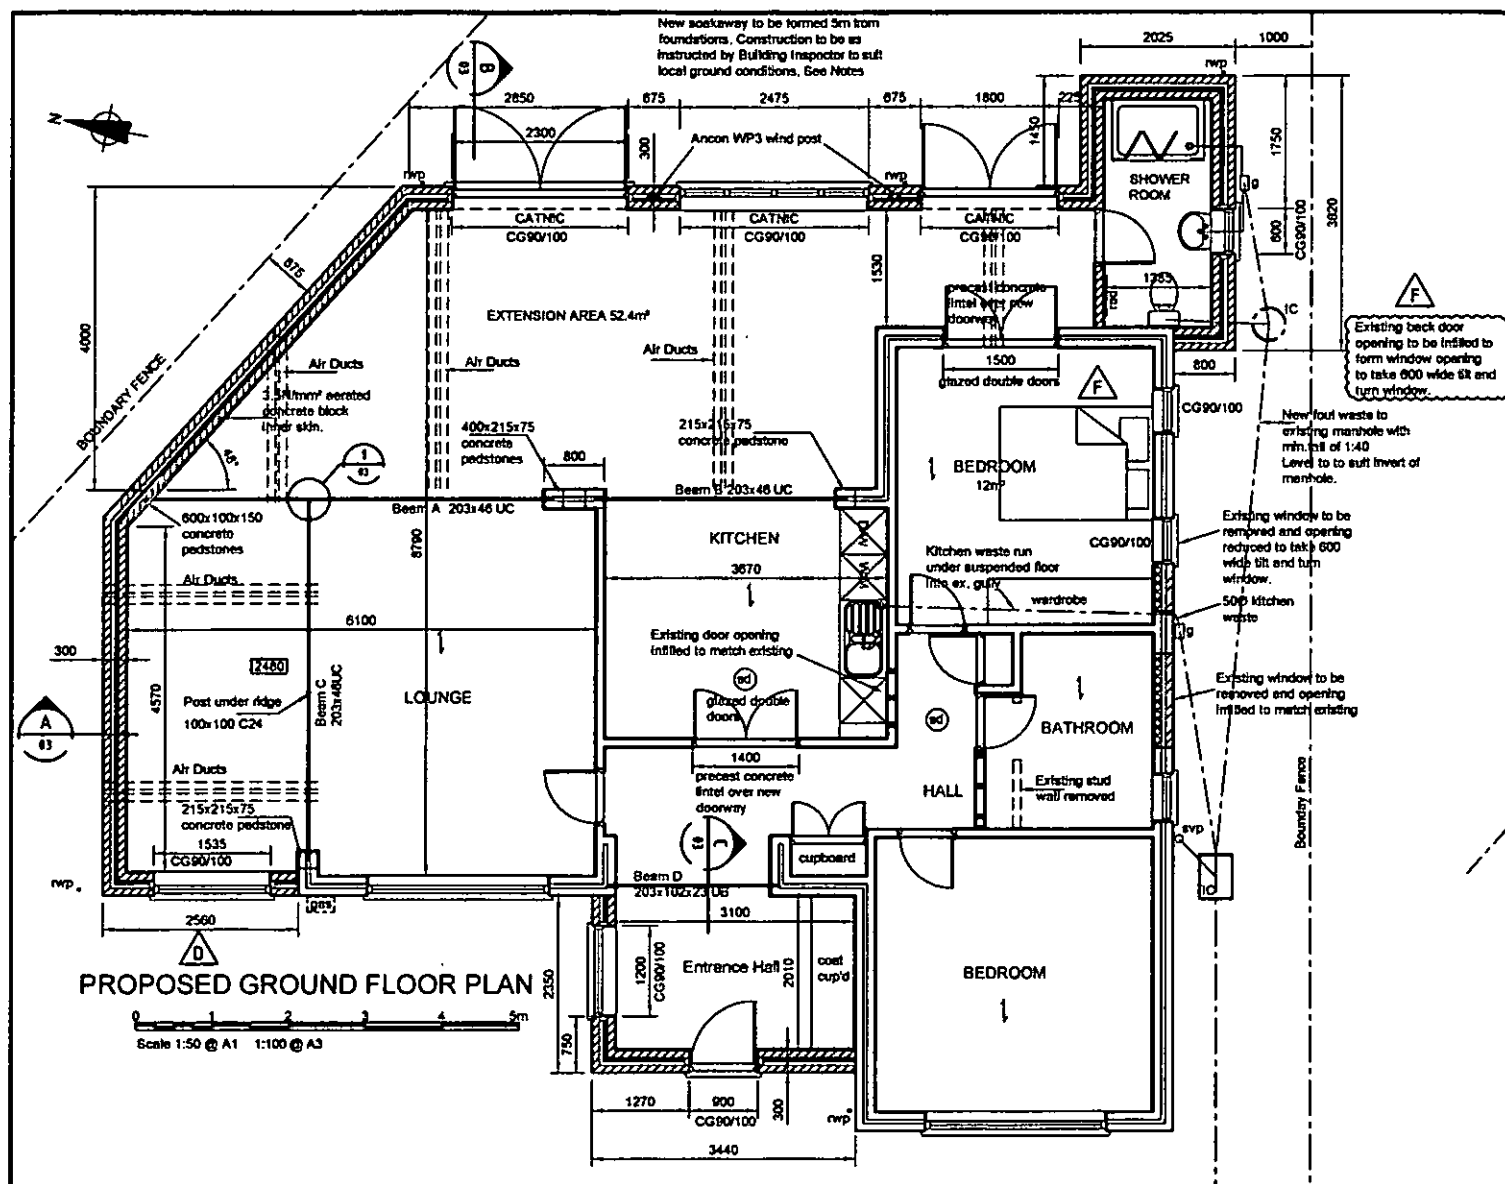

F	Aug 2015	EXTRA WINDOW ADDED TO SIDE ELEV. (IN PLACE OF EXISTING DOORWAY)
E	July 2015	REVISED AS NOTED
D	July 2015	REDRAW TO GIVE side access along front boundary to 673. VMS to be rendered
C	June 2015	Wind pool details added
B	May 2015	Drainage amended and str ducts added
A	May 2015	Issued for Approval
-	April 2015	Issued for Client Comments
Rev	Date	Revision

© copyright

Graham Page
Building Design Services

35 Windsor Drive
Rustington, West Sussex. BN16 3SW

01903 850072

Client **Mr & Mrs P Grice**

Job Title

**PROPOSED
EXTENSIONS AND
ALTERATIONS TO
4 HOMELANDS AVE.
EAST PRESTON BN161PS**

Creating Title

**PROPOSED
PLANS & ELEVATIONS**

Scale		
AB SHOWN @ A1		
Date	Drawn by	
23-04-15		G.A.PAGE
Qty No		
585.15 / 02		F