


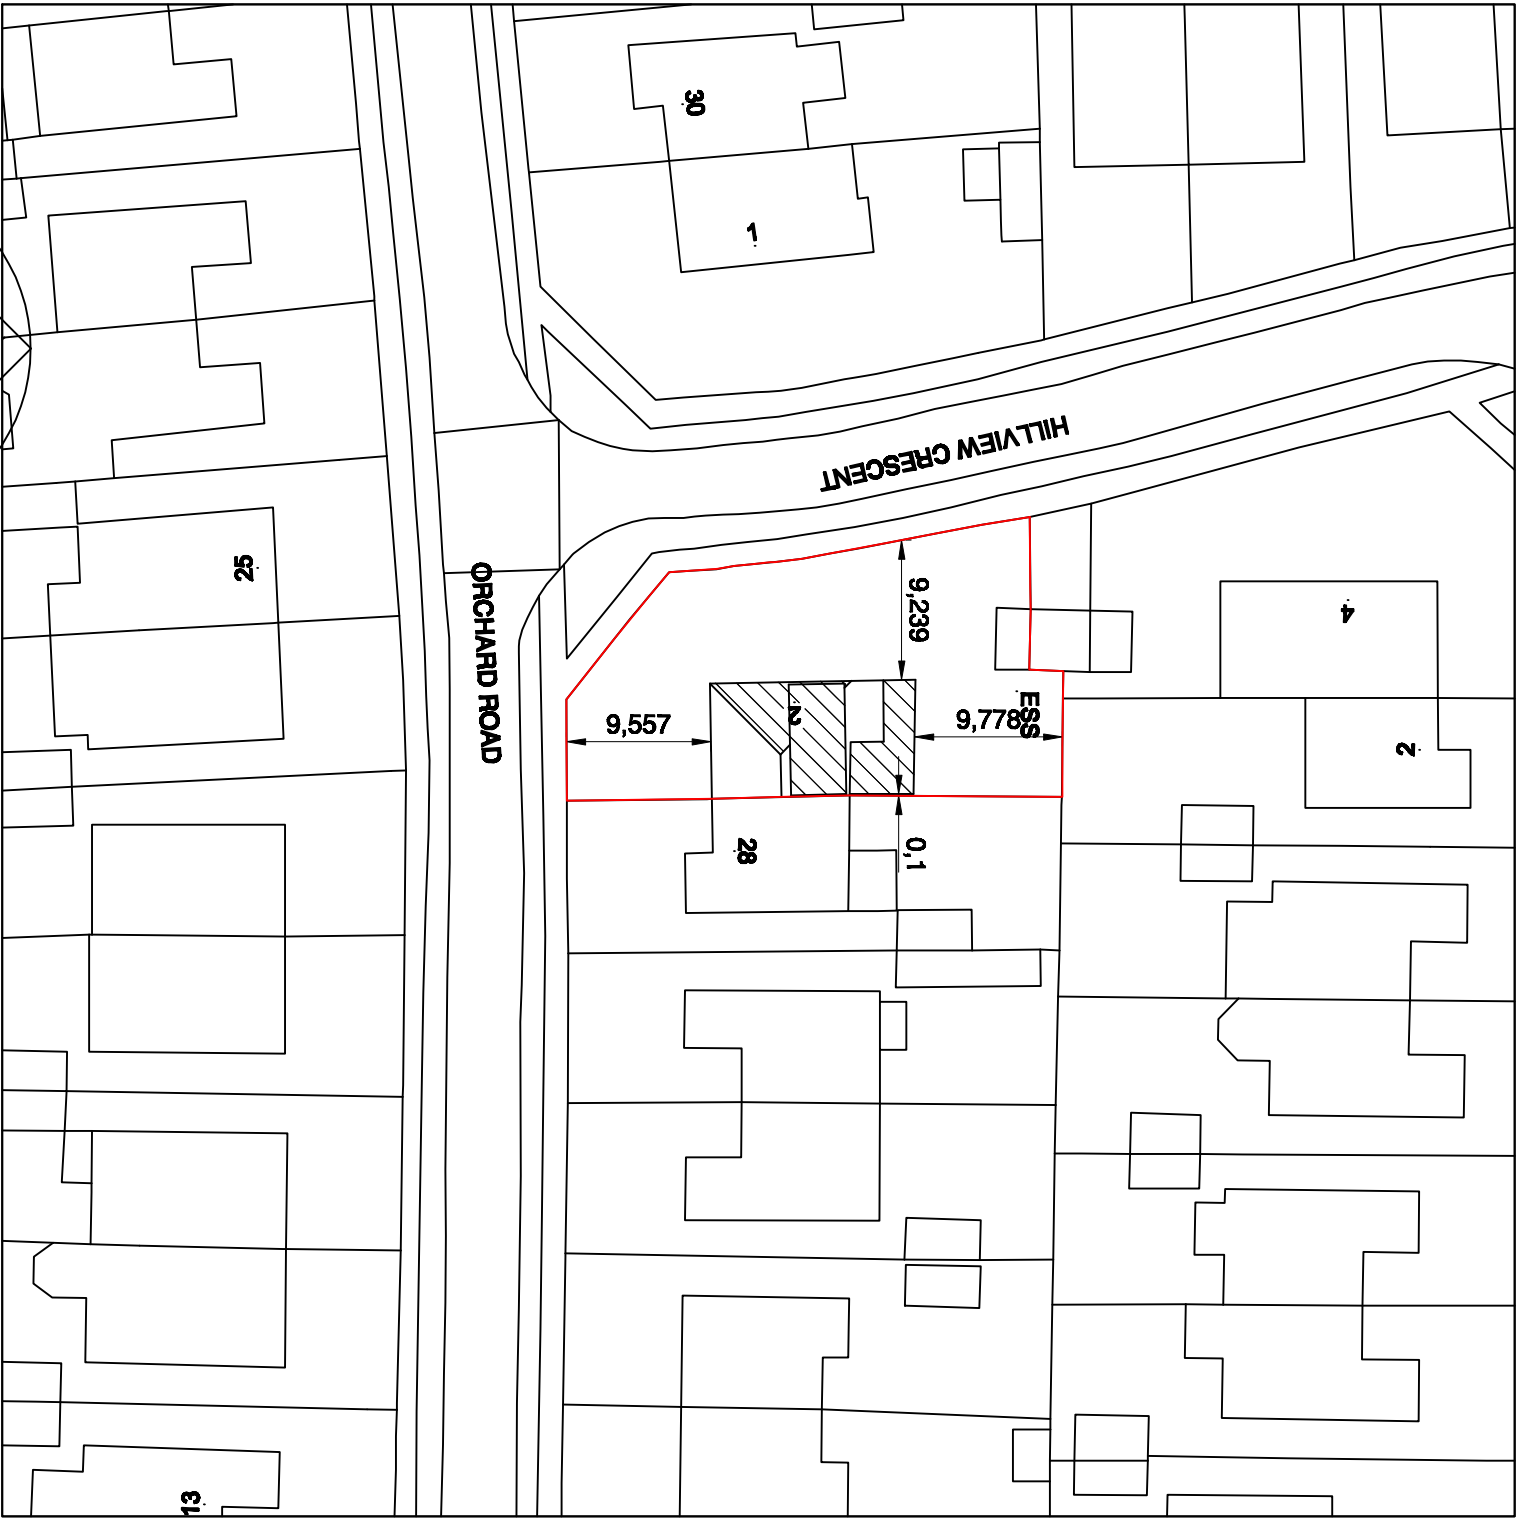

REVISIONS

Notes

1. These are computerised drawings for the purpose of planning & building regulations approvals & are based on overall measurements.
2. Dimensions shown must not be relied upon and must be checked on site and verified prior to commencement of work.
3. Where applicable this drawing is to be read in conjunction with other consultants' drawings & calculations.
4. Do not scale from these drawings, except for planning purposes.
5. Any Work undertaken prior to Planning and Building Regulations Approval is done so entirely at the Client/Contractors own risk.

TIM MURRAY MBENG
BUILDING CONSULTANT
6 Middleton Court, Elmfield
Middleton - on - Sea
West Sussex, PO22 6
Tel: 01243 583676

The Association of
BUILDING REGULATIONS
EXPERTS

PROJECT DETAIL
2 HILLVIEW CRESCENT,
EAST PRESTON WEST SUSSEX
BN16 1RD
LOFT CONVERSION/REAR EXTENSION
FOR: PETER THOMAS

DRAWING SCA
BLOCK PLAN 1:500
DATE: JULY 2017
DRAWN: T. Murray
DRAWING: 17/27/14 REVISION