
MANOR ROAD, EAST PRESTON
Soft Landscaping (1 of 4)

Drg No: RW0531

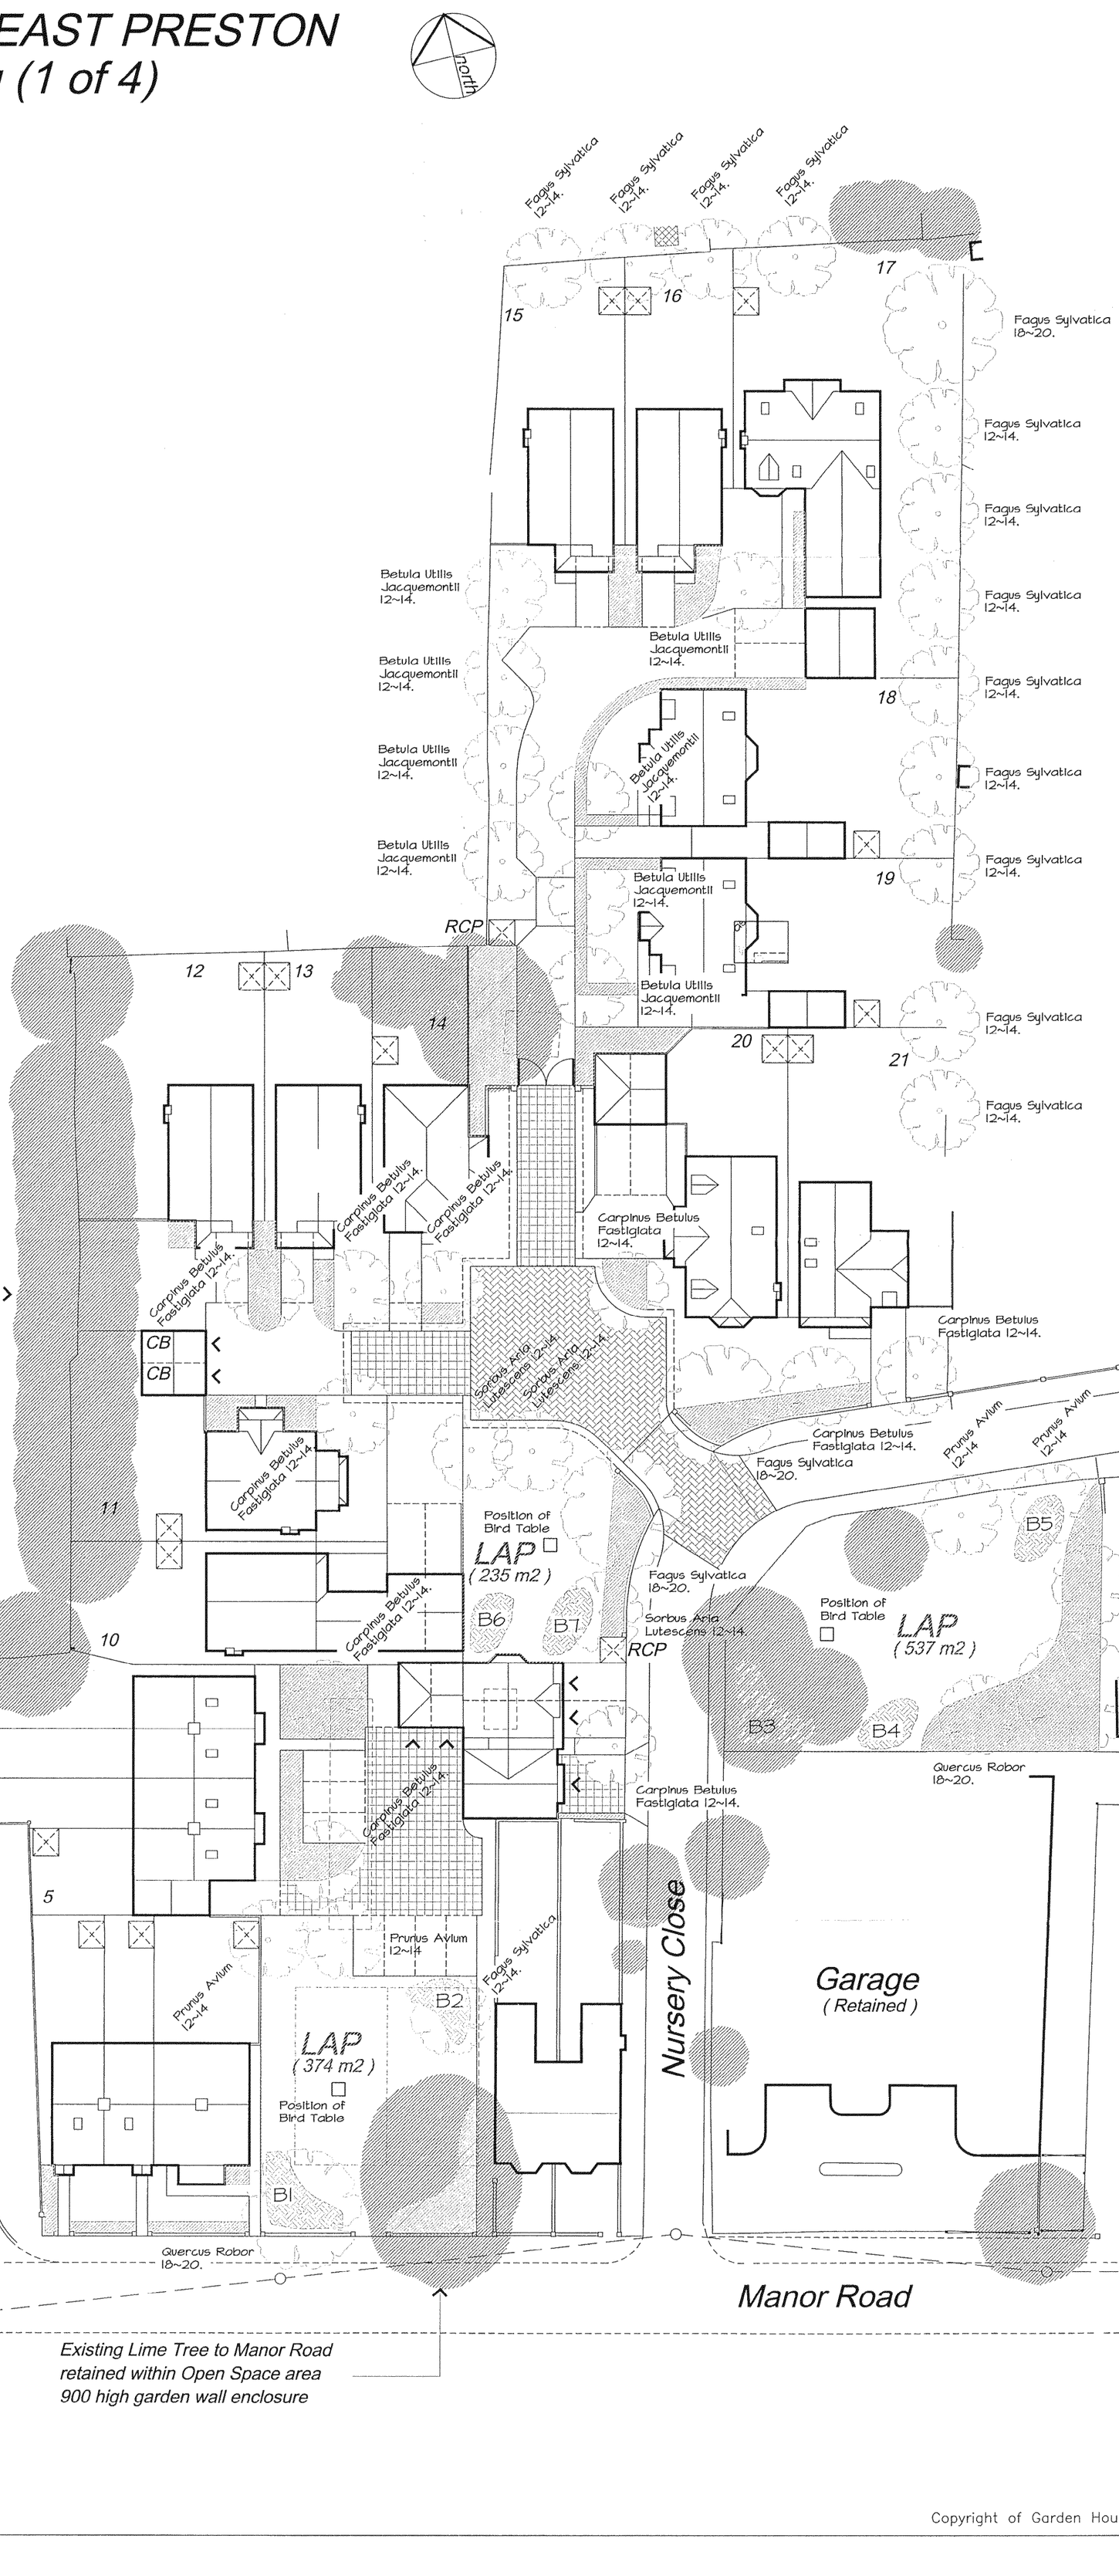

garden house design
Rod Winrow
Tel. 01903 774774
Mob. 07711 126191
Email: rod@gardenhousedesign.co.uk
www.gardenhousedesign.co.uk
A trade name of Mango Ltd company

Copyright of Garden House Design – all rights reserved