


MANOR ROAD, EAST PRESTON
Soft Landscaping (4 of 4)
Drg No: RW0534

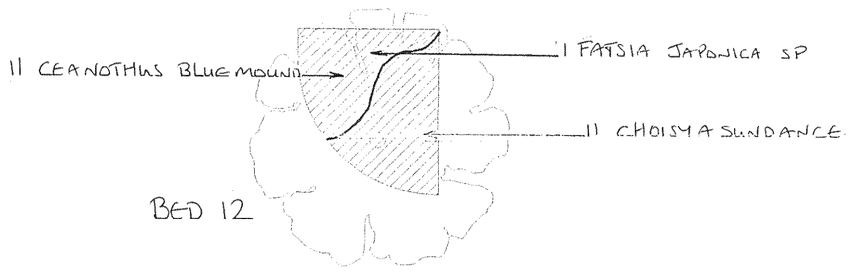


BED 12

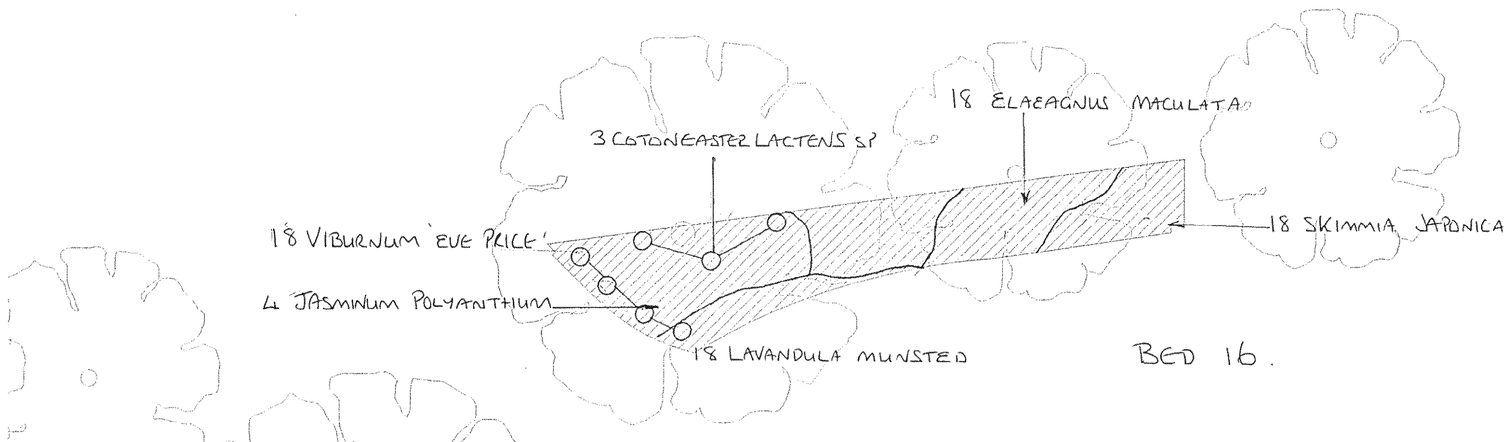

BED 16.

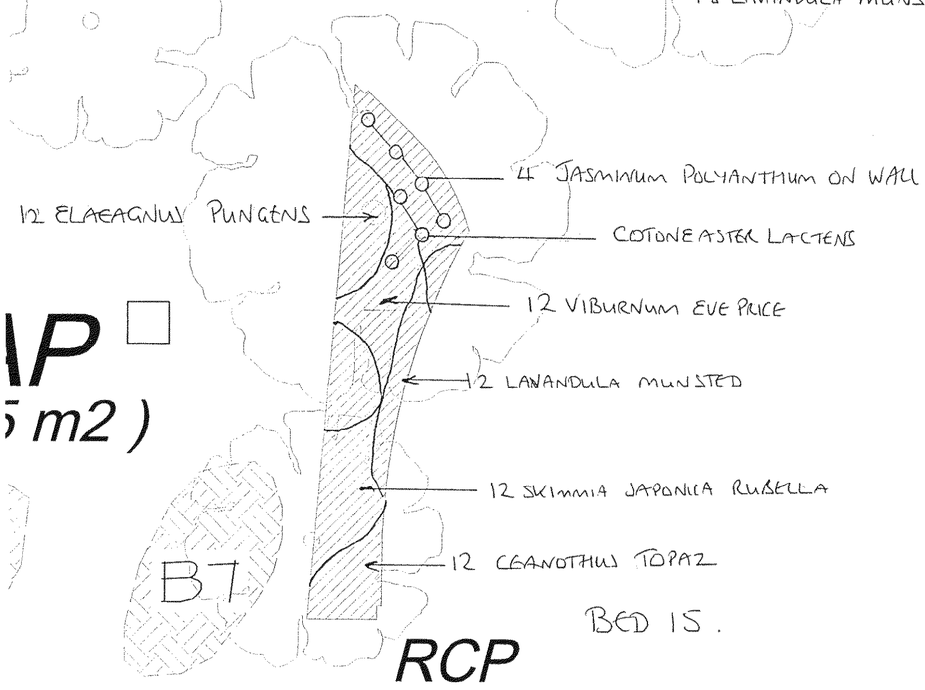


BED 15.

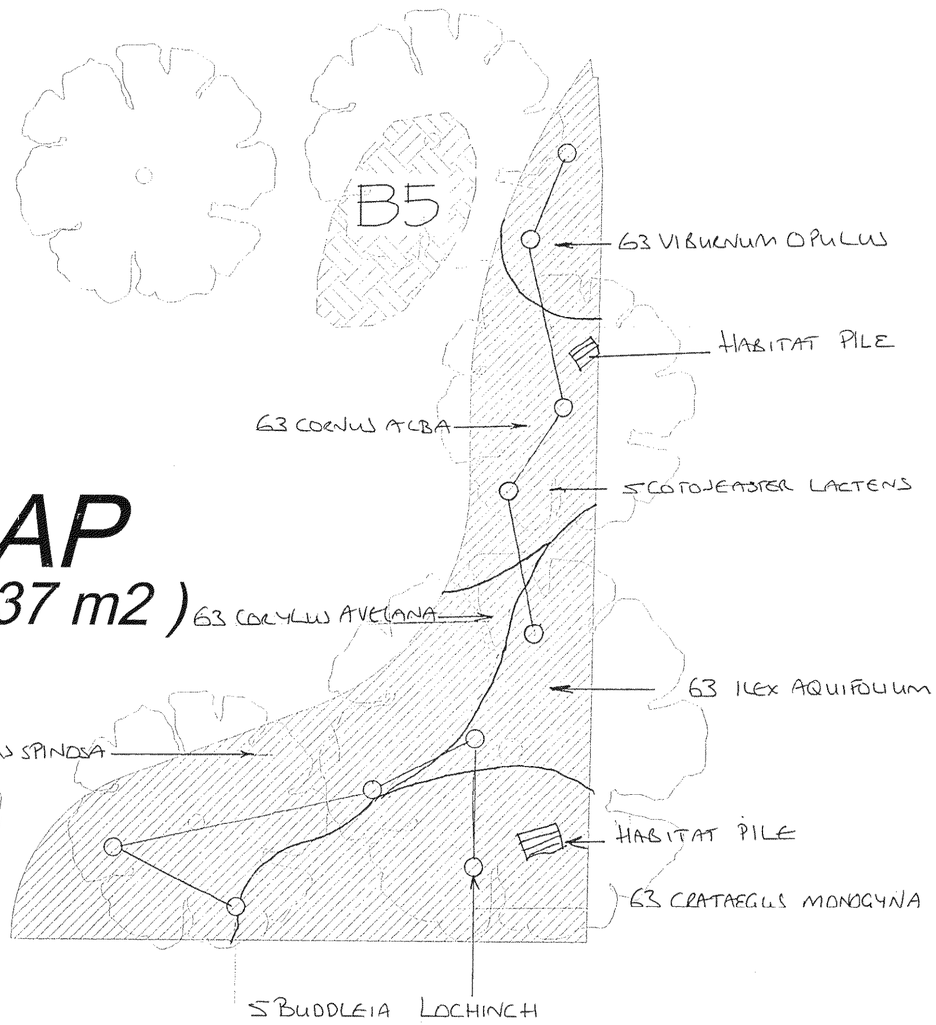

RCP

BIRD TABLE

LAP
(537 m2)

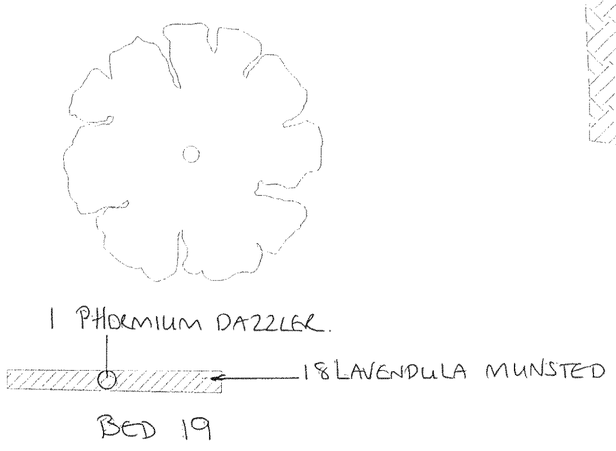

BED 19