






01 EXISTING BLOCK PLAN
Scale: 1:500

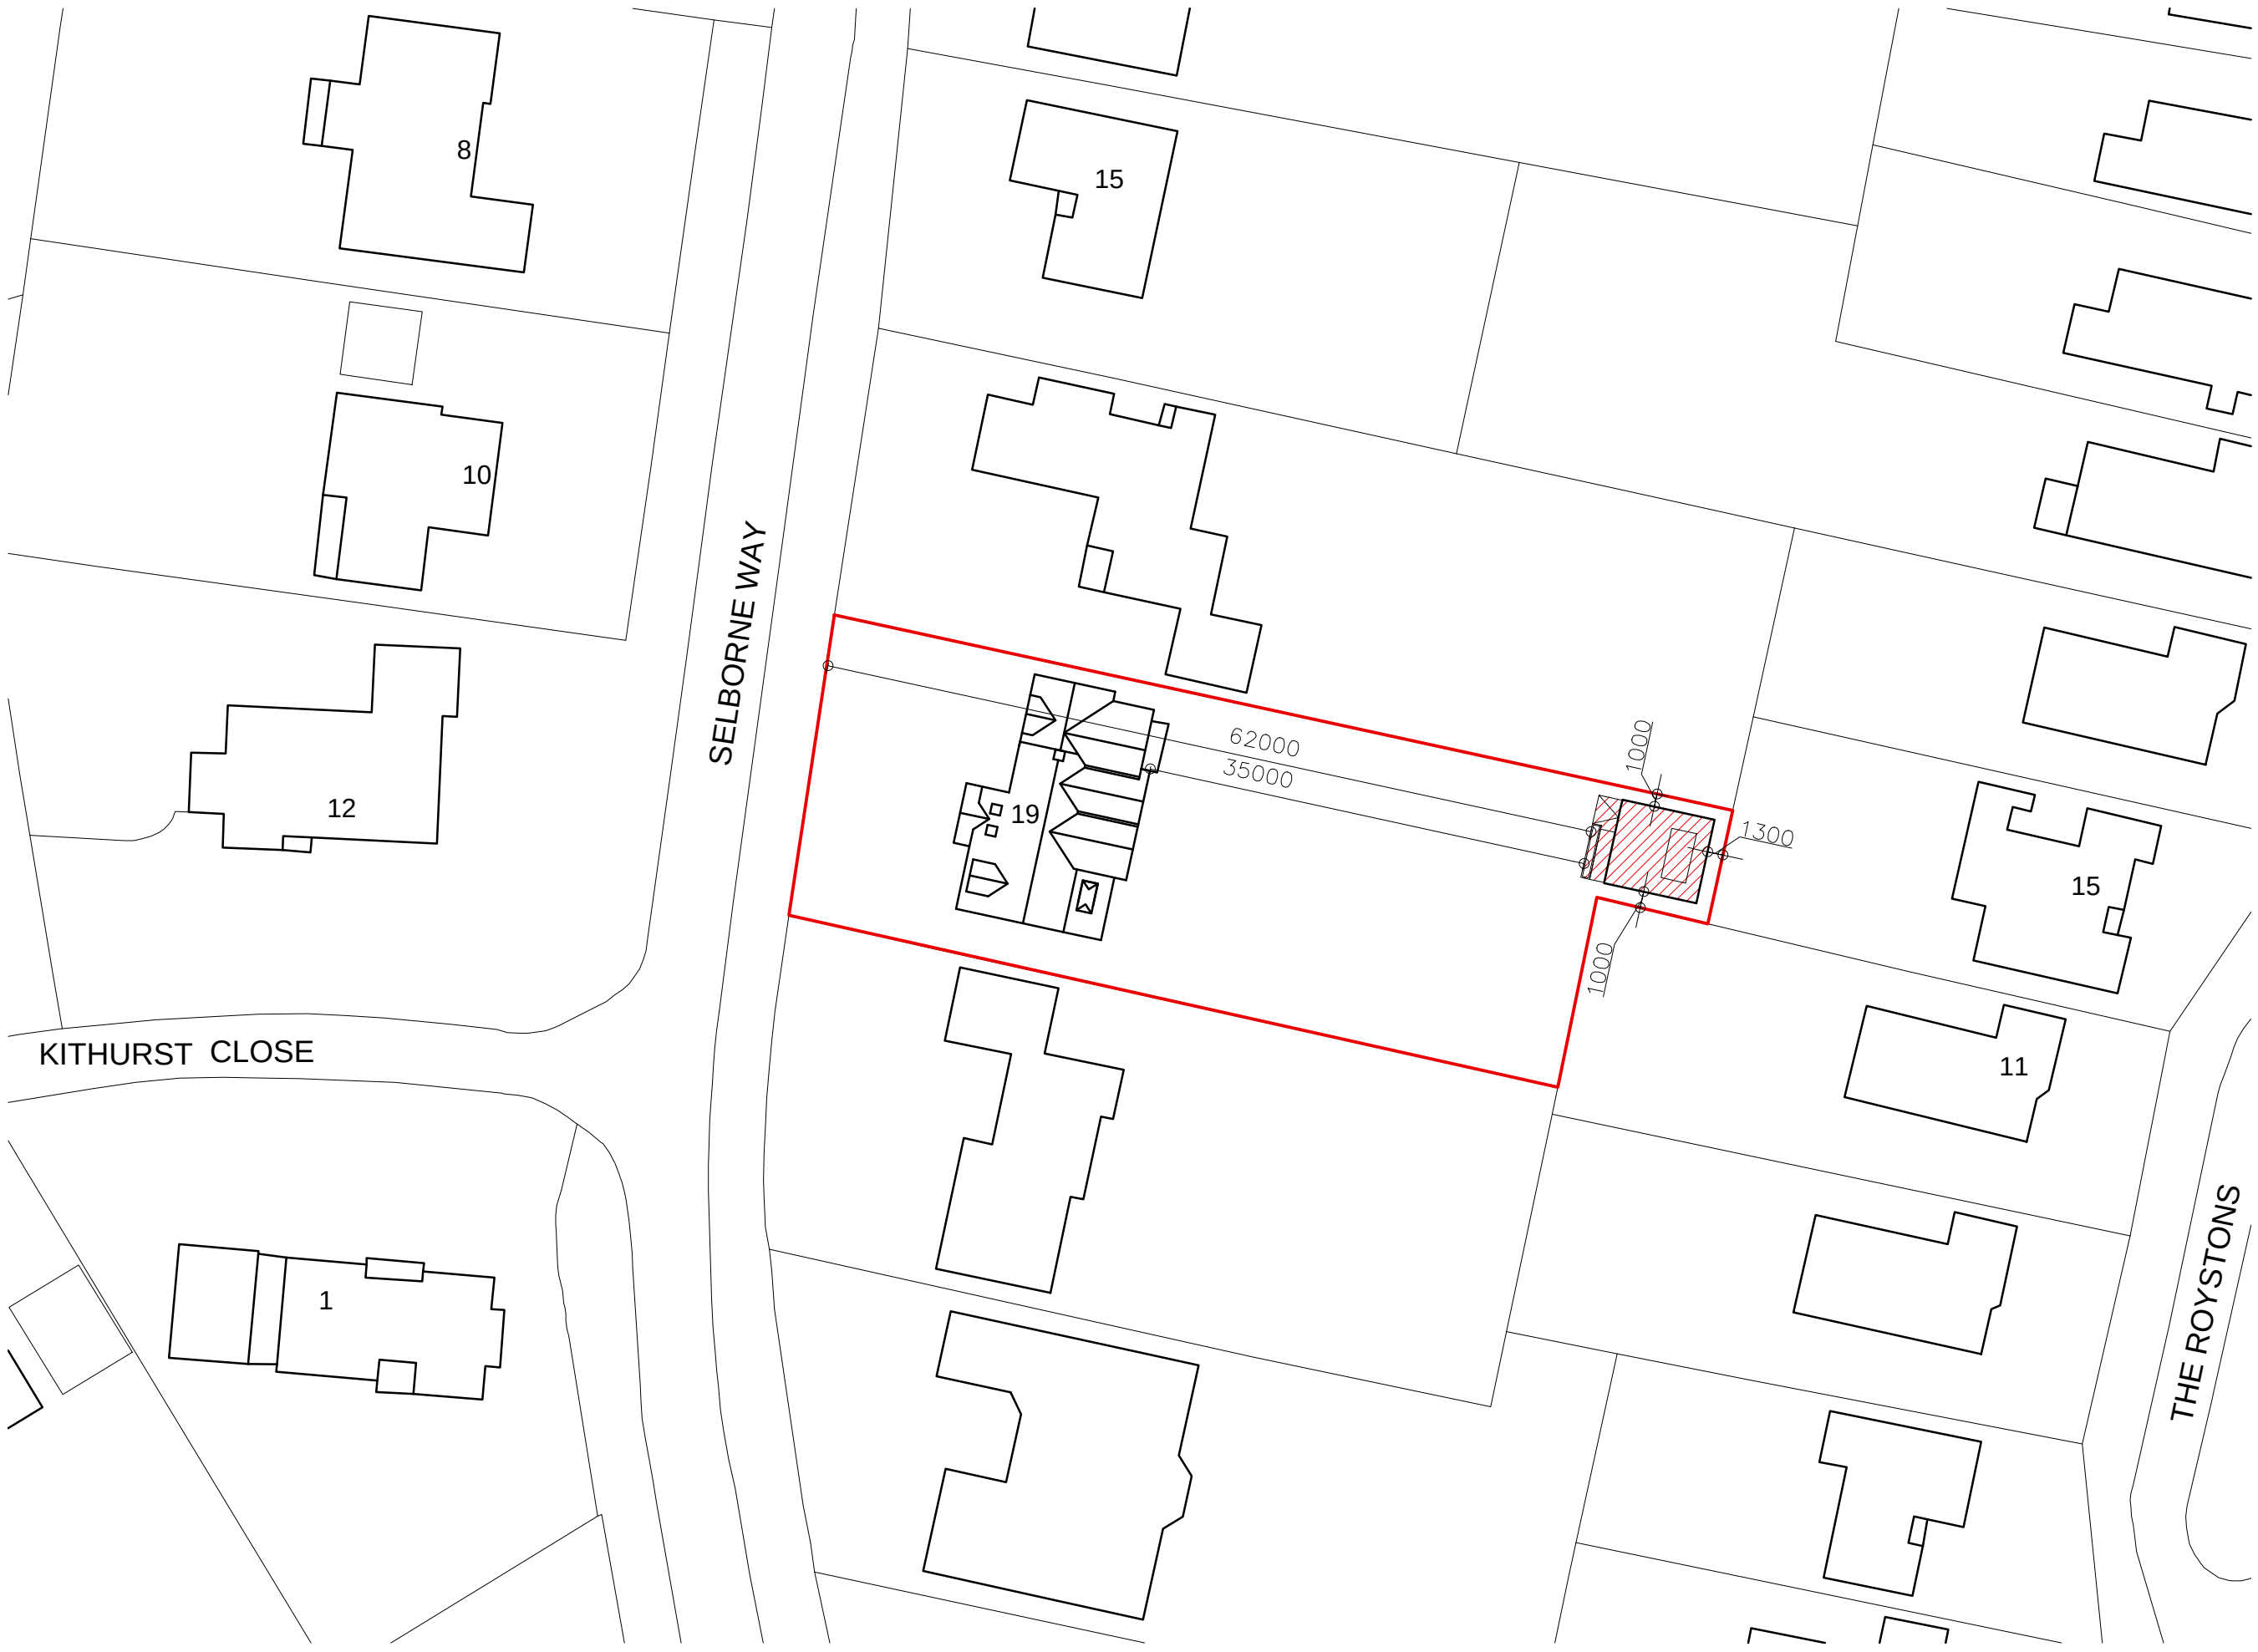

02 PROPOSED BLOCK PLAN
Scale: 1:500

1:500 SCALE BAR

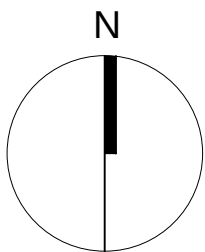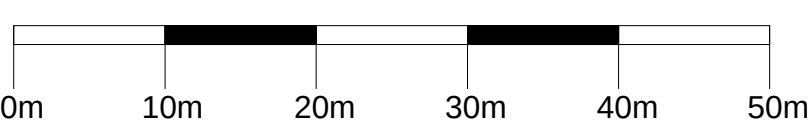

Notes

- All dimensions must be checked on site and not scaled from this drawing, apart from the local authority.
- Any works commencing on site prior to obtaining full planning and building regulation approval including full condition discharge, is entirely at the client's / contractor's risk.
- The contractor is responsible for taking and checking all levels and dimensions prior to ordering materials and starting work on site.
- Any discrepancies are to be reported to OM Architectural Design prior to commencing any works.
- All building work is to be carried out in accordance with building regulations and to the satisfaction of the local authority and as such additional unforeseen building works may be required on site.
- These drawings do not constitute full working drawings.
- All drawings are copyright of OM Architectural Design and may not be copied or reproduced by any third party without prior written consent.

01	04 August 2017	STB	OM
NMA planning set. Minor alterations to proposed structure and ridge height.			
00	21 March 2017	STB	OM
Planning Issue			
Rev	Date + notes	Dwn	Chkd.

OM Architectural Design

Works House, Station Road, Angmering, BN16 3AA
Tel: 07590 508302
E-mail: info@olivermcgowan.co.uk

Project
Garden Studio,
Selborne Way, East Preston.

Drawing
Existing & Proposed Block Plan

Job Ref	Dwg No	Revision
BAR	1001	01
Scale(s)	Size	Date
1:500	A1	Mar 2017
Dwn	Chkd.	
STB	OM	

Status
Non-material Amendment