


PLANS FOR PLANNING APPLICATION ONLY

APPLICATION FOR EXTENDED DORMERS .ORIGINAL DORMERS BUILT P/D


Existing dormers built under permitted development rights with obscure glazed windows and no opening windows below 1.7m.

EXTENDED DORMERS

Existing dormers built under permitted development rights with obscure glazed windows and no opening windows below 1.7m.

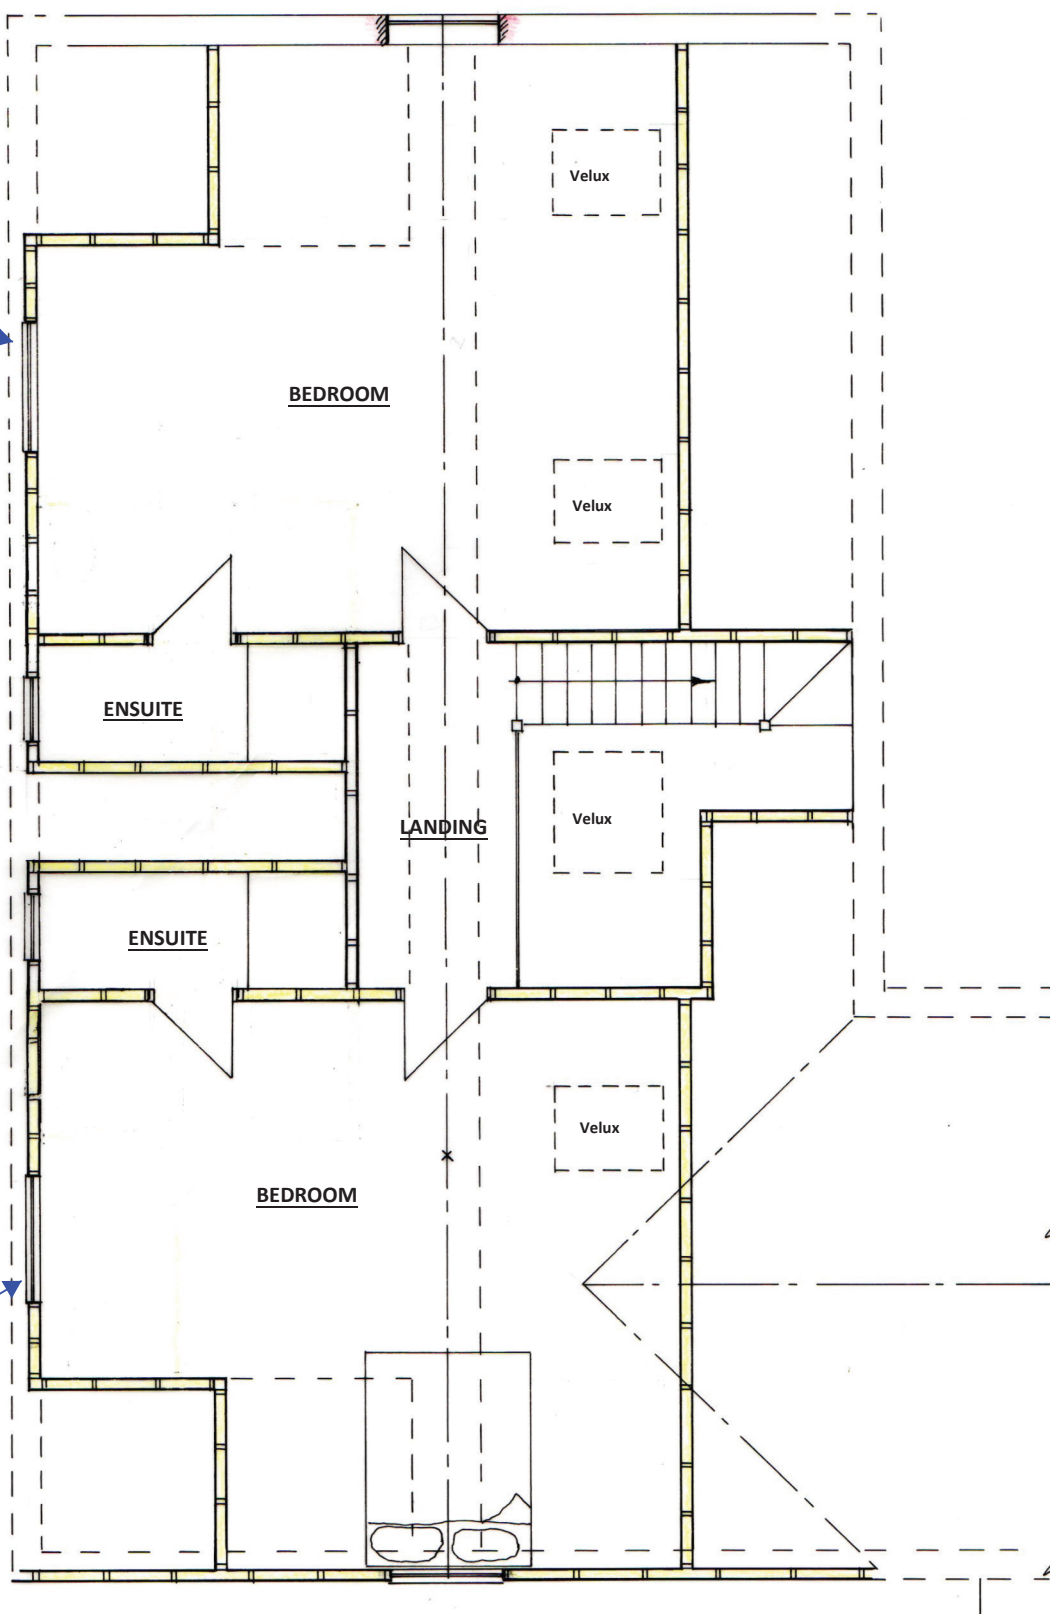

PROPOSED FIRST FLOOR PLAN 1:50

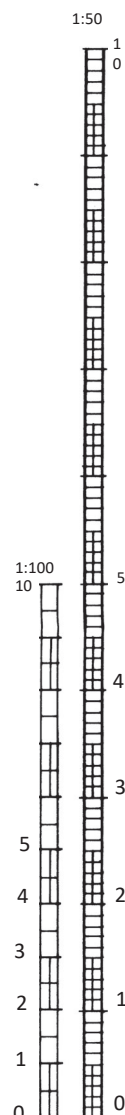

S.Barrett

C.Build E, CABE



Architectural, Structural & Party Wall Services.

bsbpartywalls@yahoo.co.uk

07974 715009

ARUN DISTRICT COUNCIL EP/115/21/HH

**NEW LODGE,
SEAVIEW ROAD,
E.PRESTON**

LOFT CONVERSION

CLIENT: Mr & Mrs Gibb

DATE: 11.09.021

DRWG No: BSB/21/836/

A3