


PLANS FOR PLANNING APPLICATION ONLY

APPLICATION FOR EXTENDED DORMERS

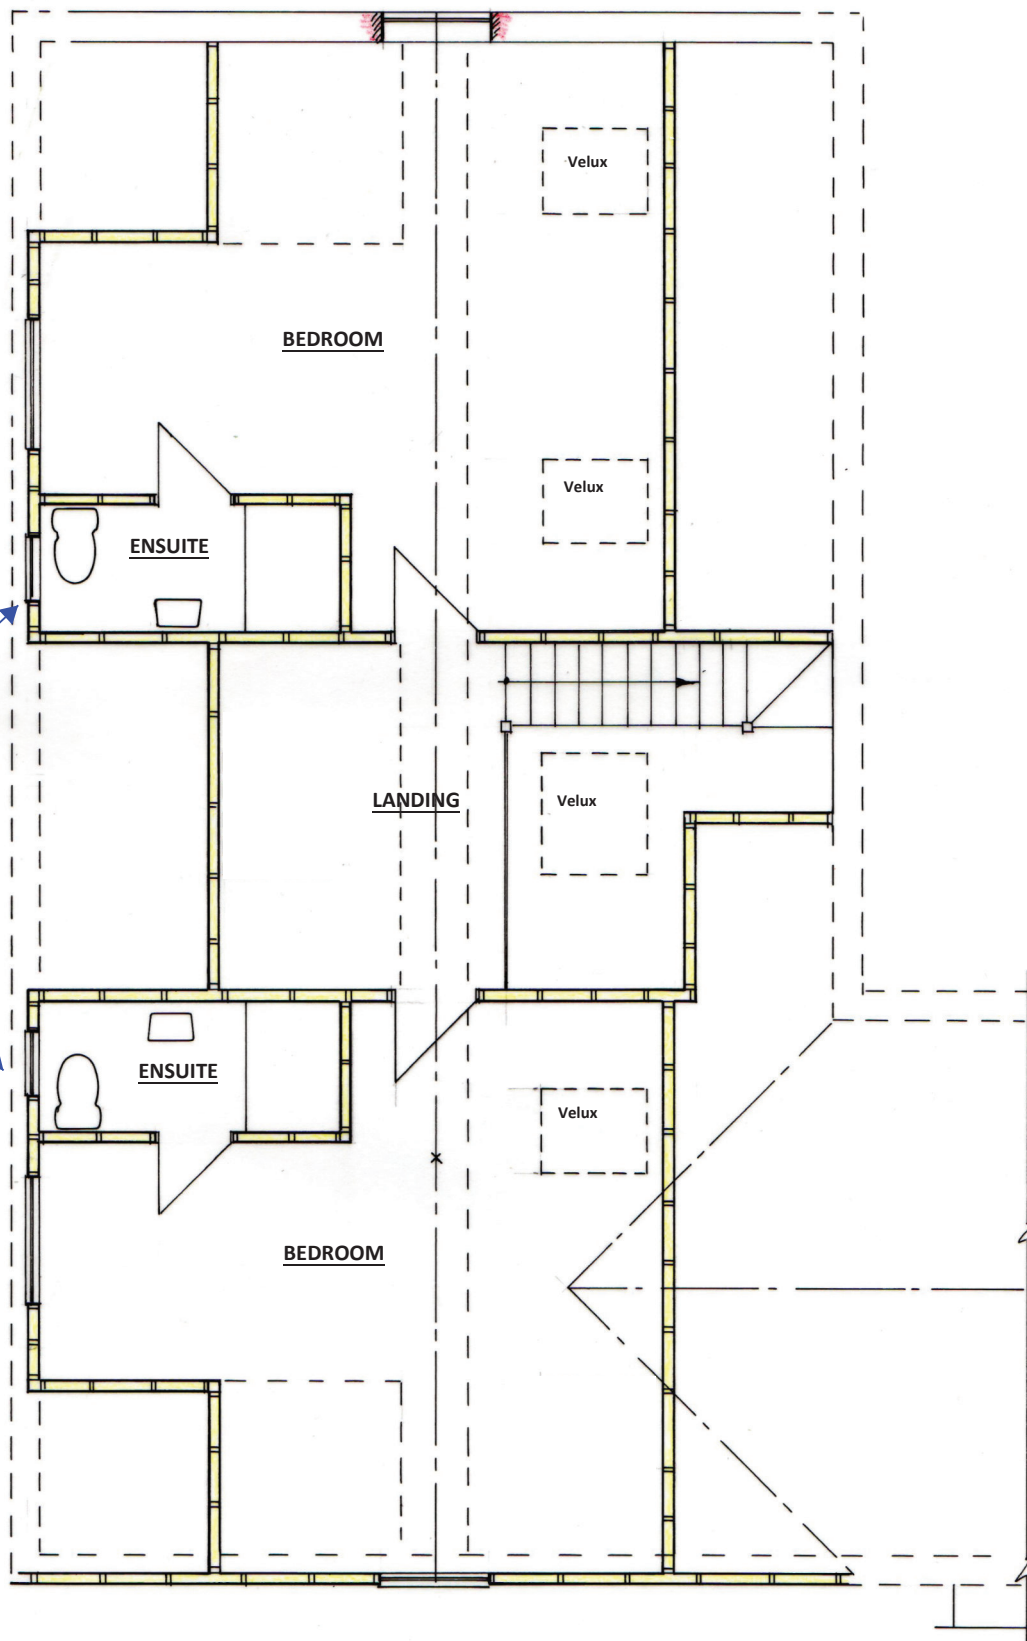

EXISTING FIRST FLOOR PLAN 1:50