




ONLY FIGURED DIMENSIONS TO BE USED FOR CONSTRUCTION PURPOSES. ALL DIMENSIONS ARE TO BE CHECKED ON SITE PRIOR TO INSTALLATION AND THE ARCHITECT IS TO BE NOTIFIED OF ANY DISCREPANCIES.  
© This drawing is copyright and must not be reproduced without the written consent of the Architect.  
REV. DATE. DESCRIPTION.

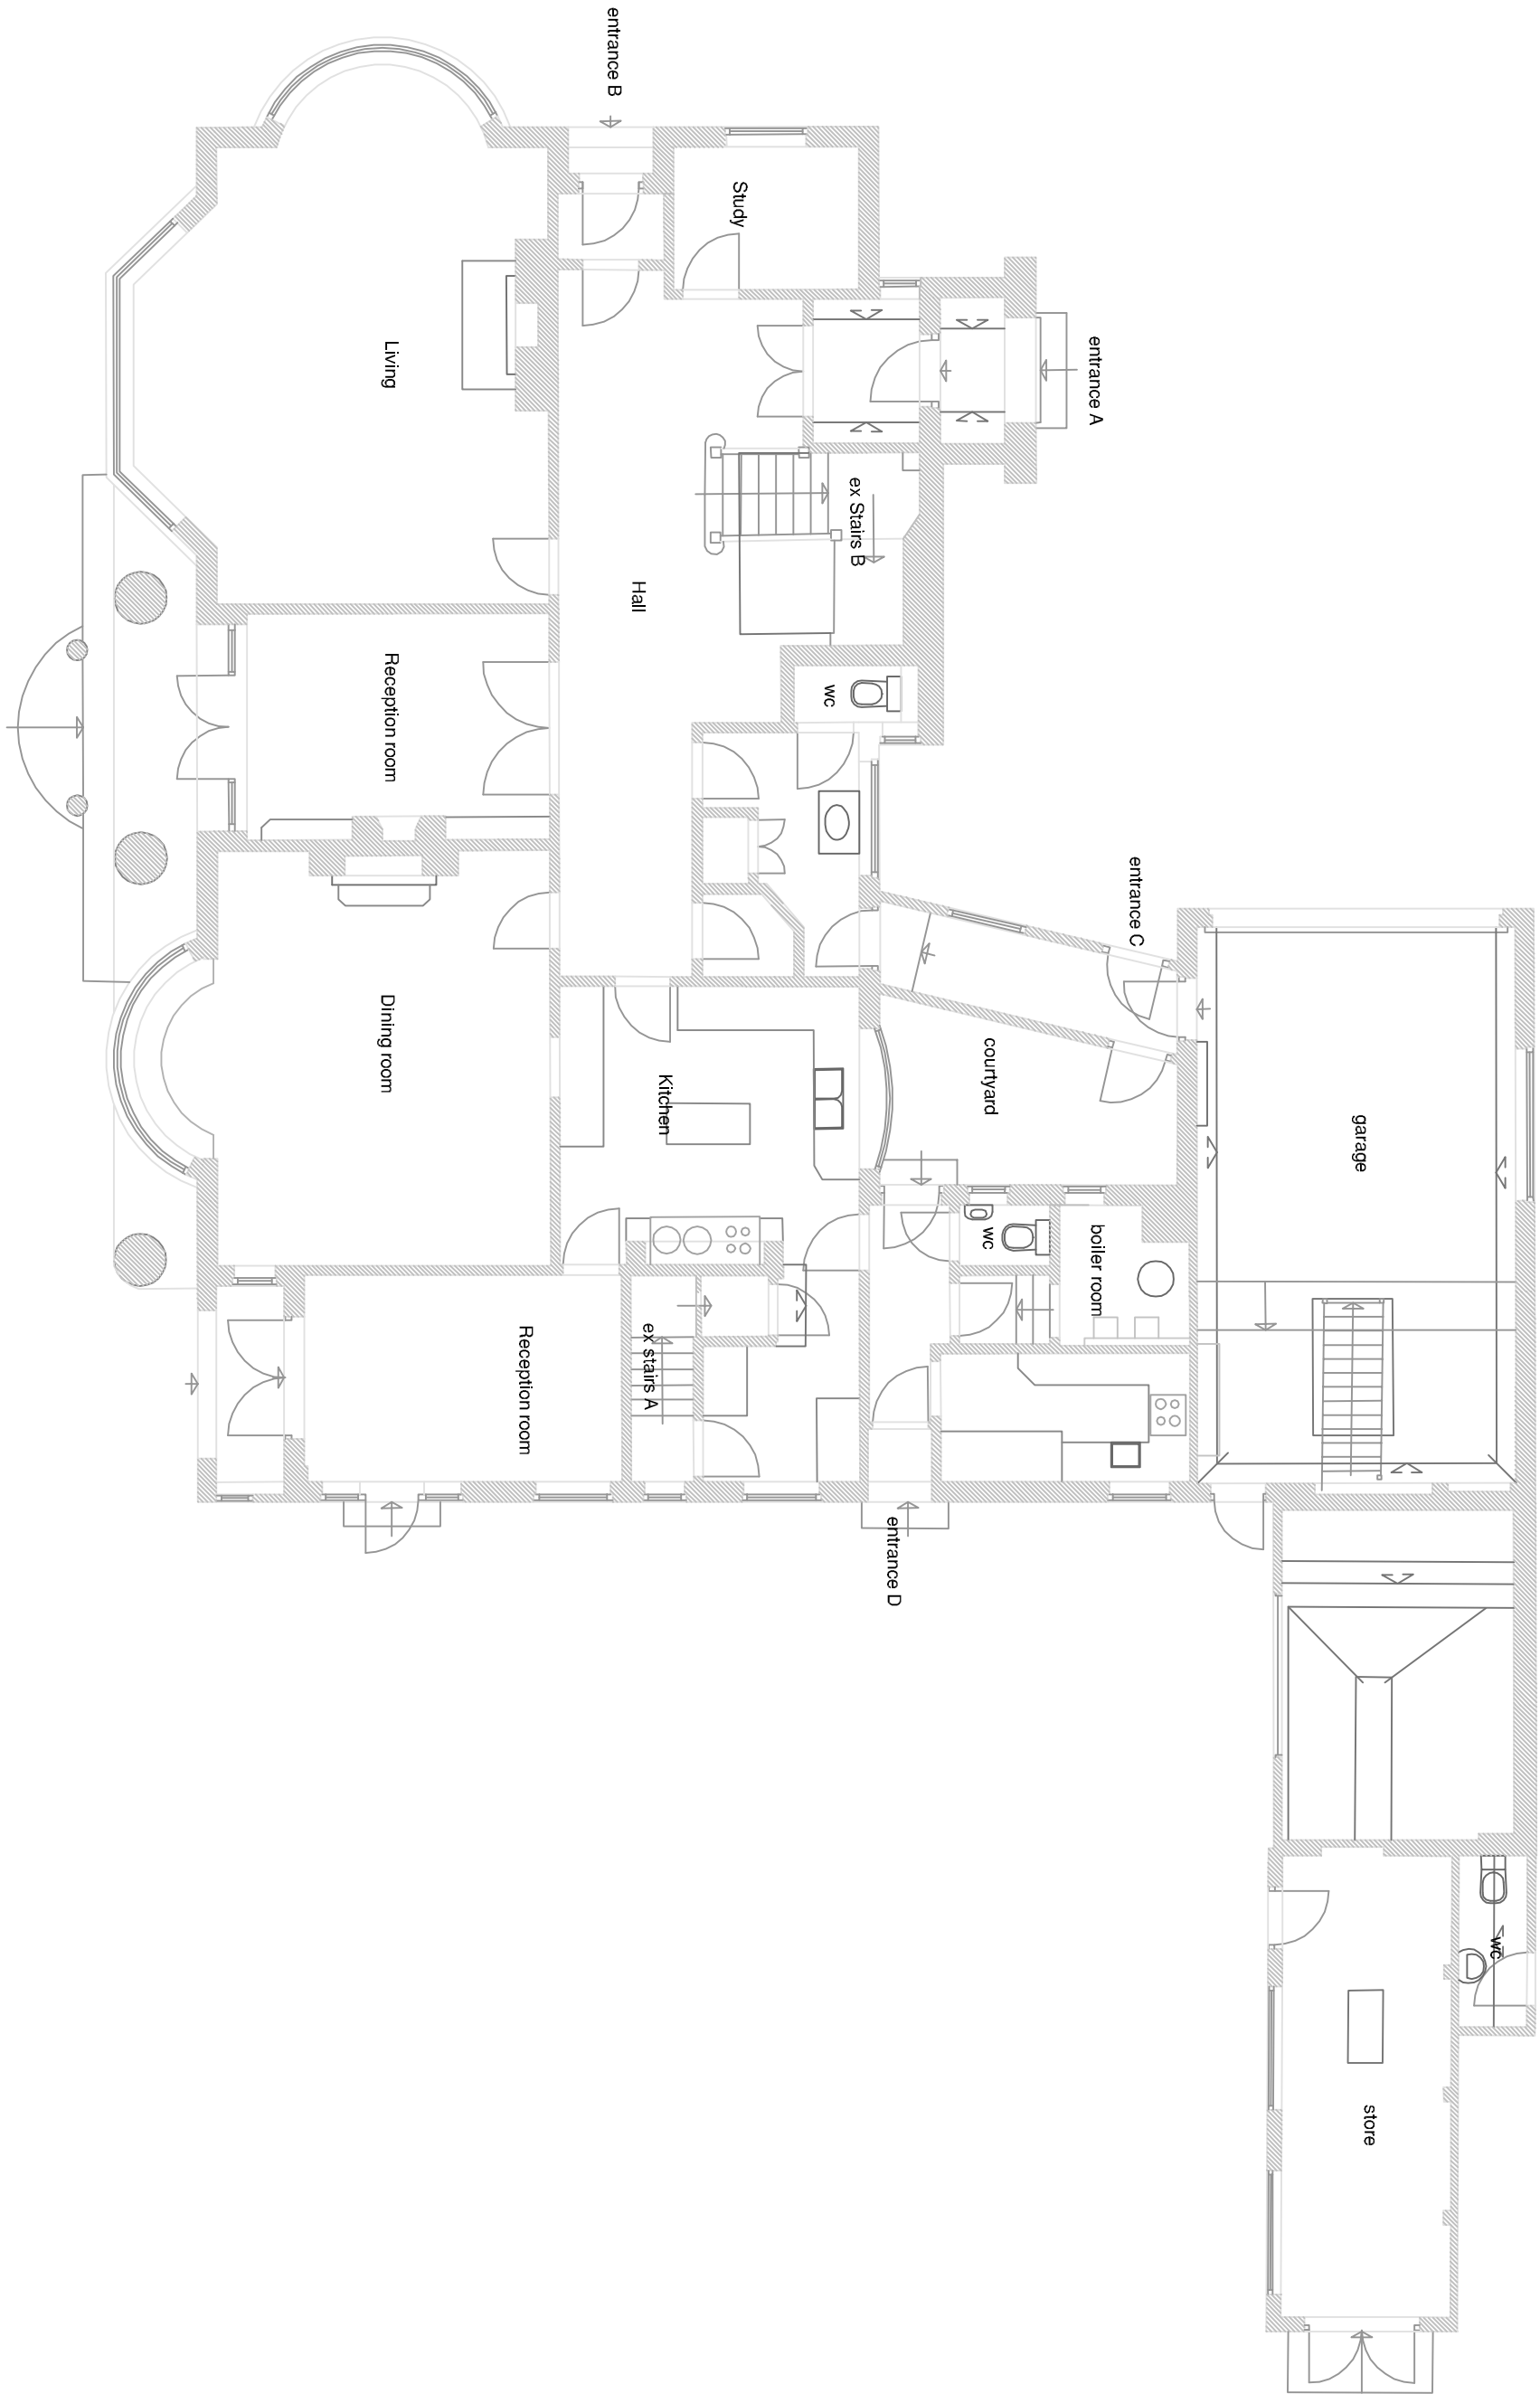

1:100 Ground floor plan as existing

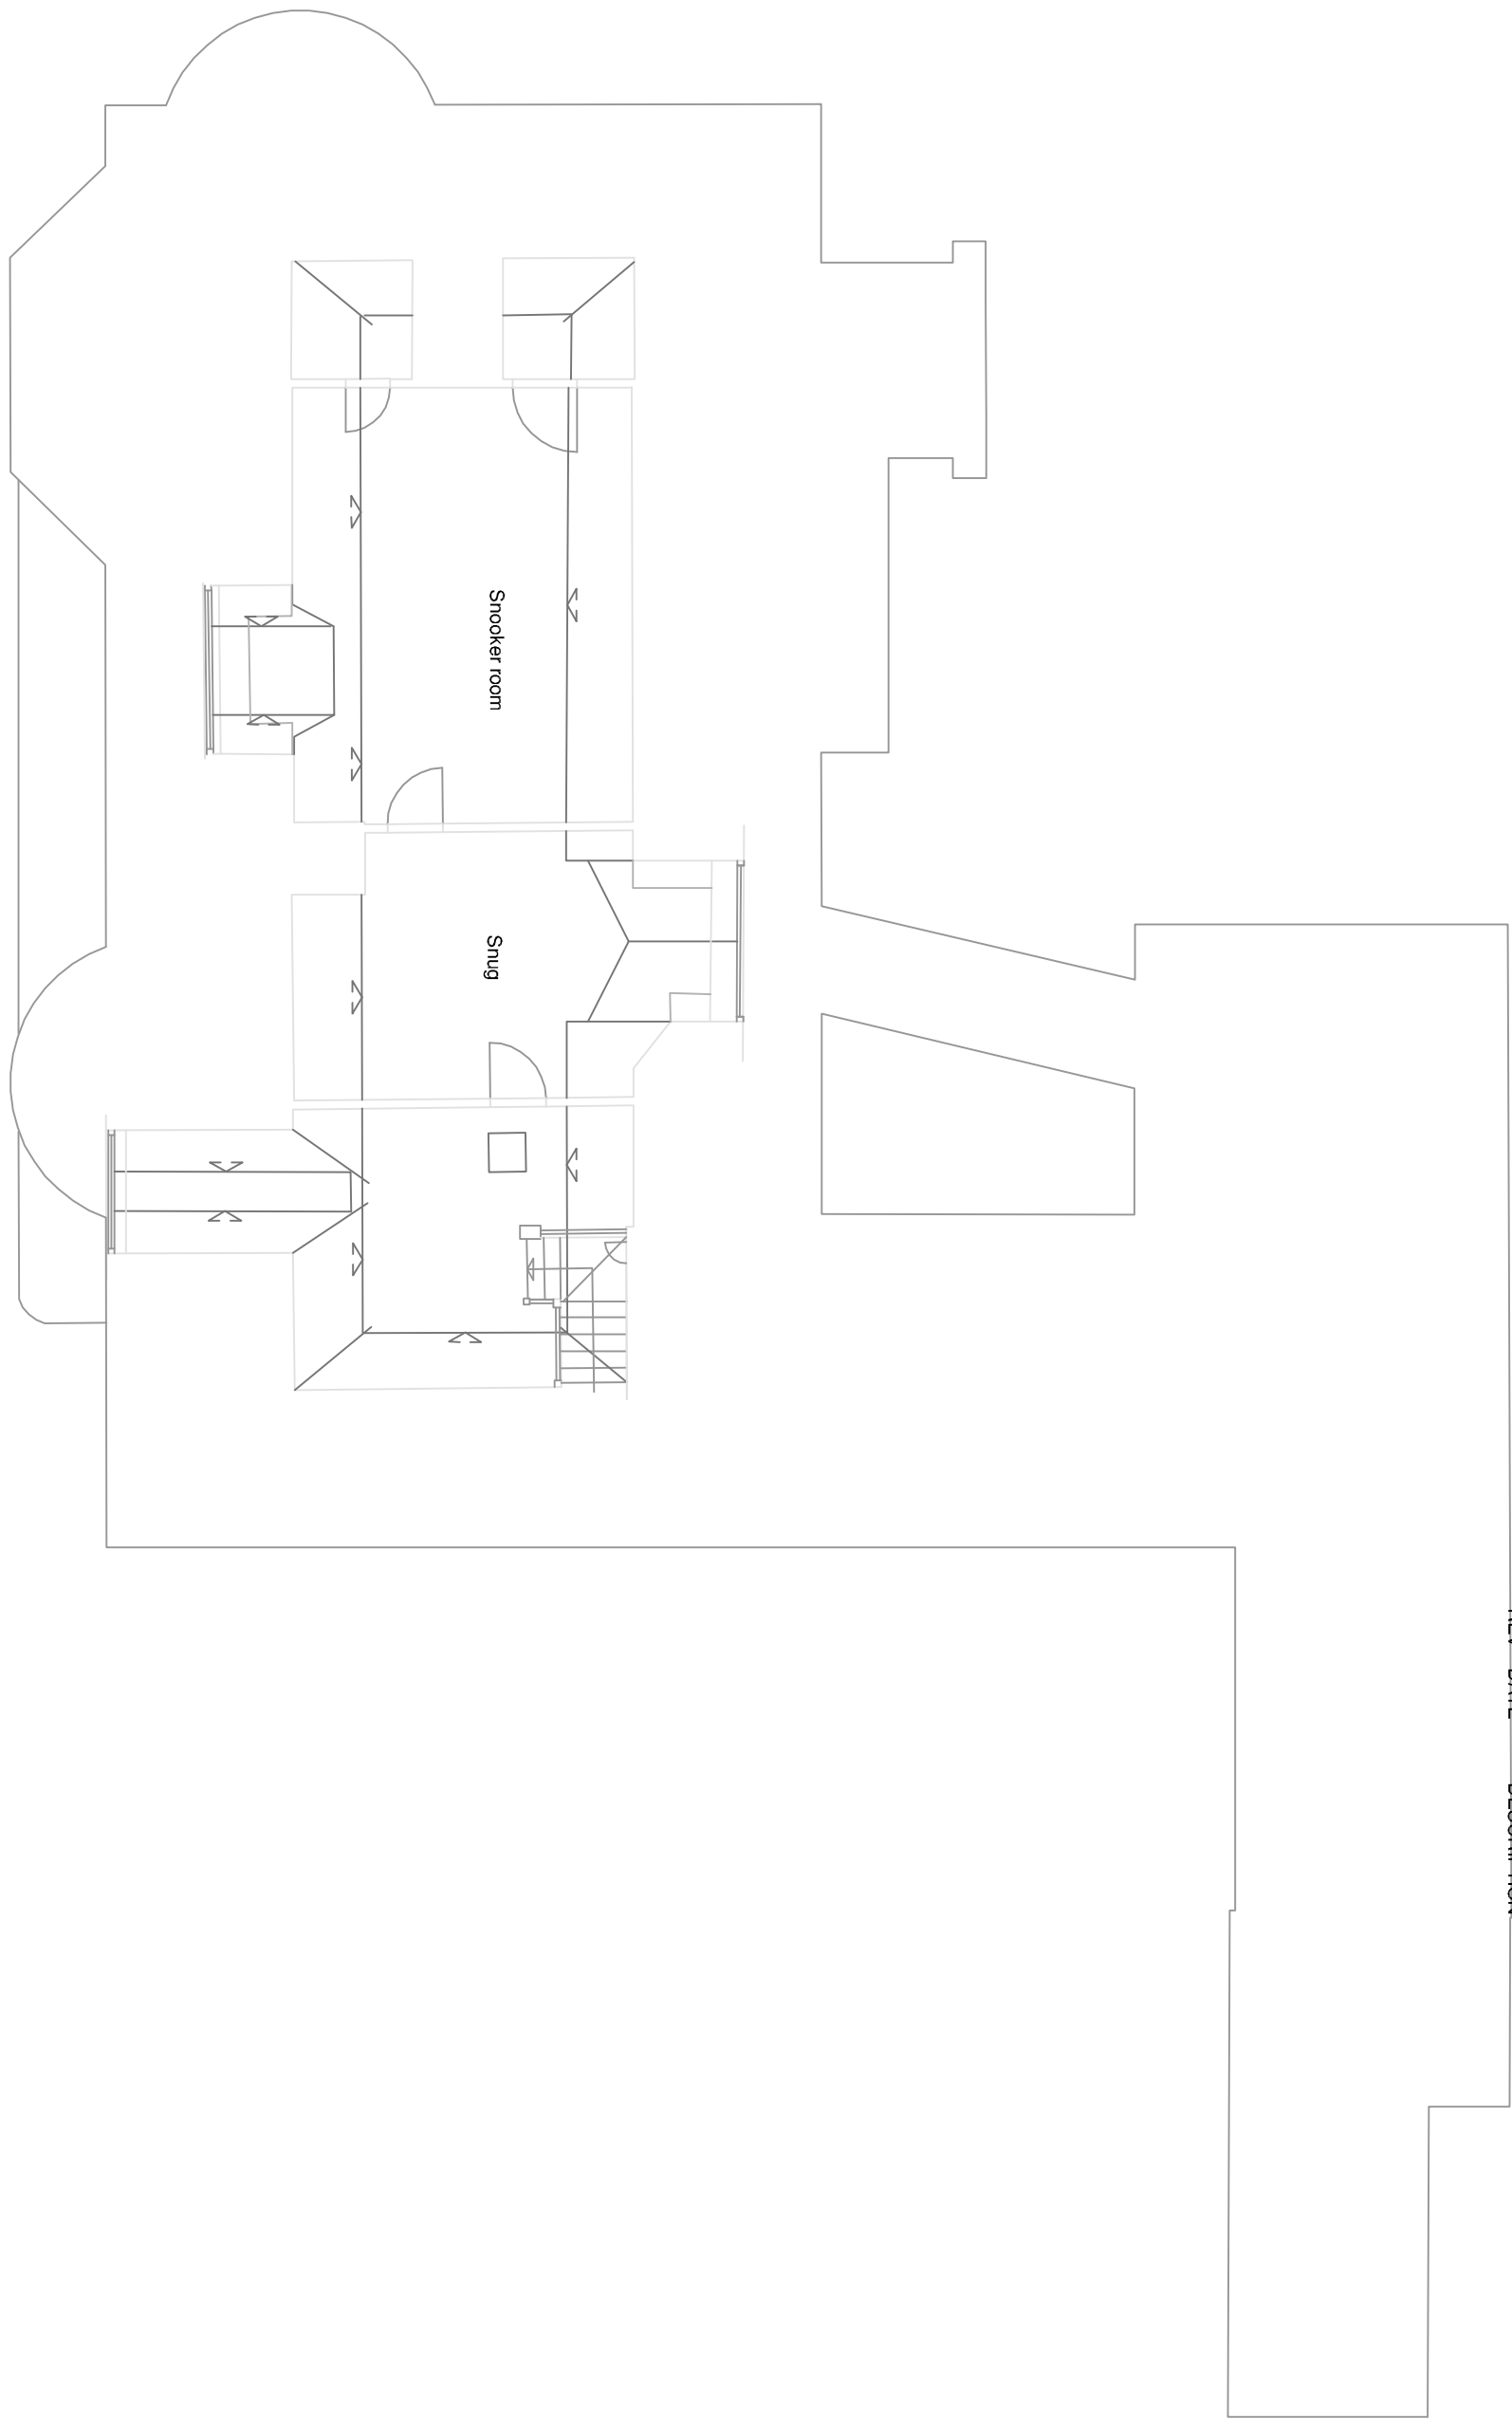

1:100 Second floor plan as existing

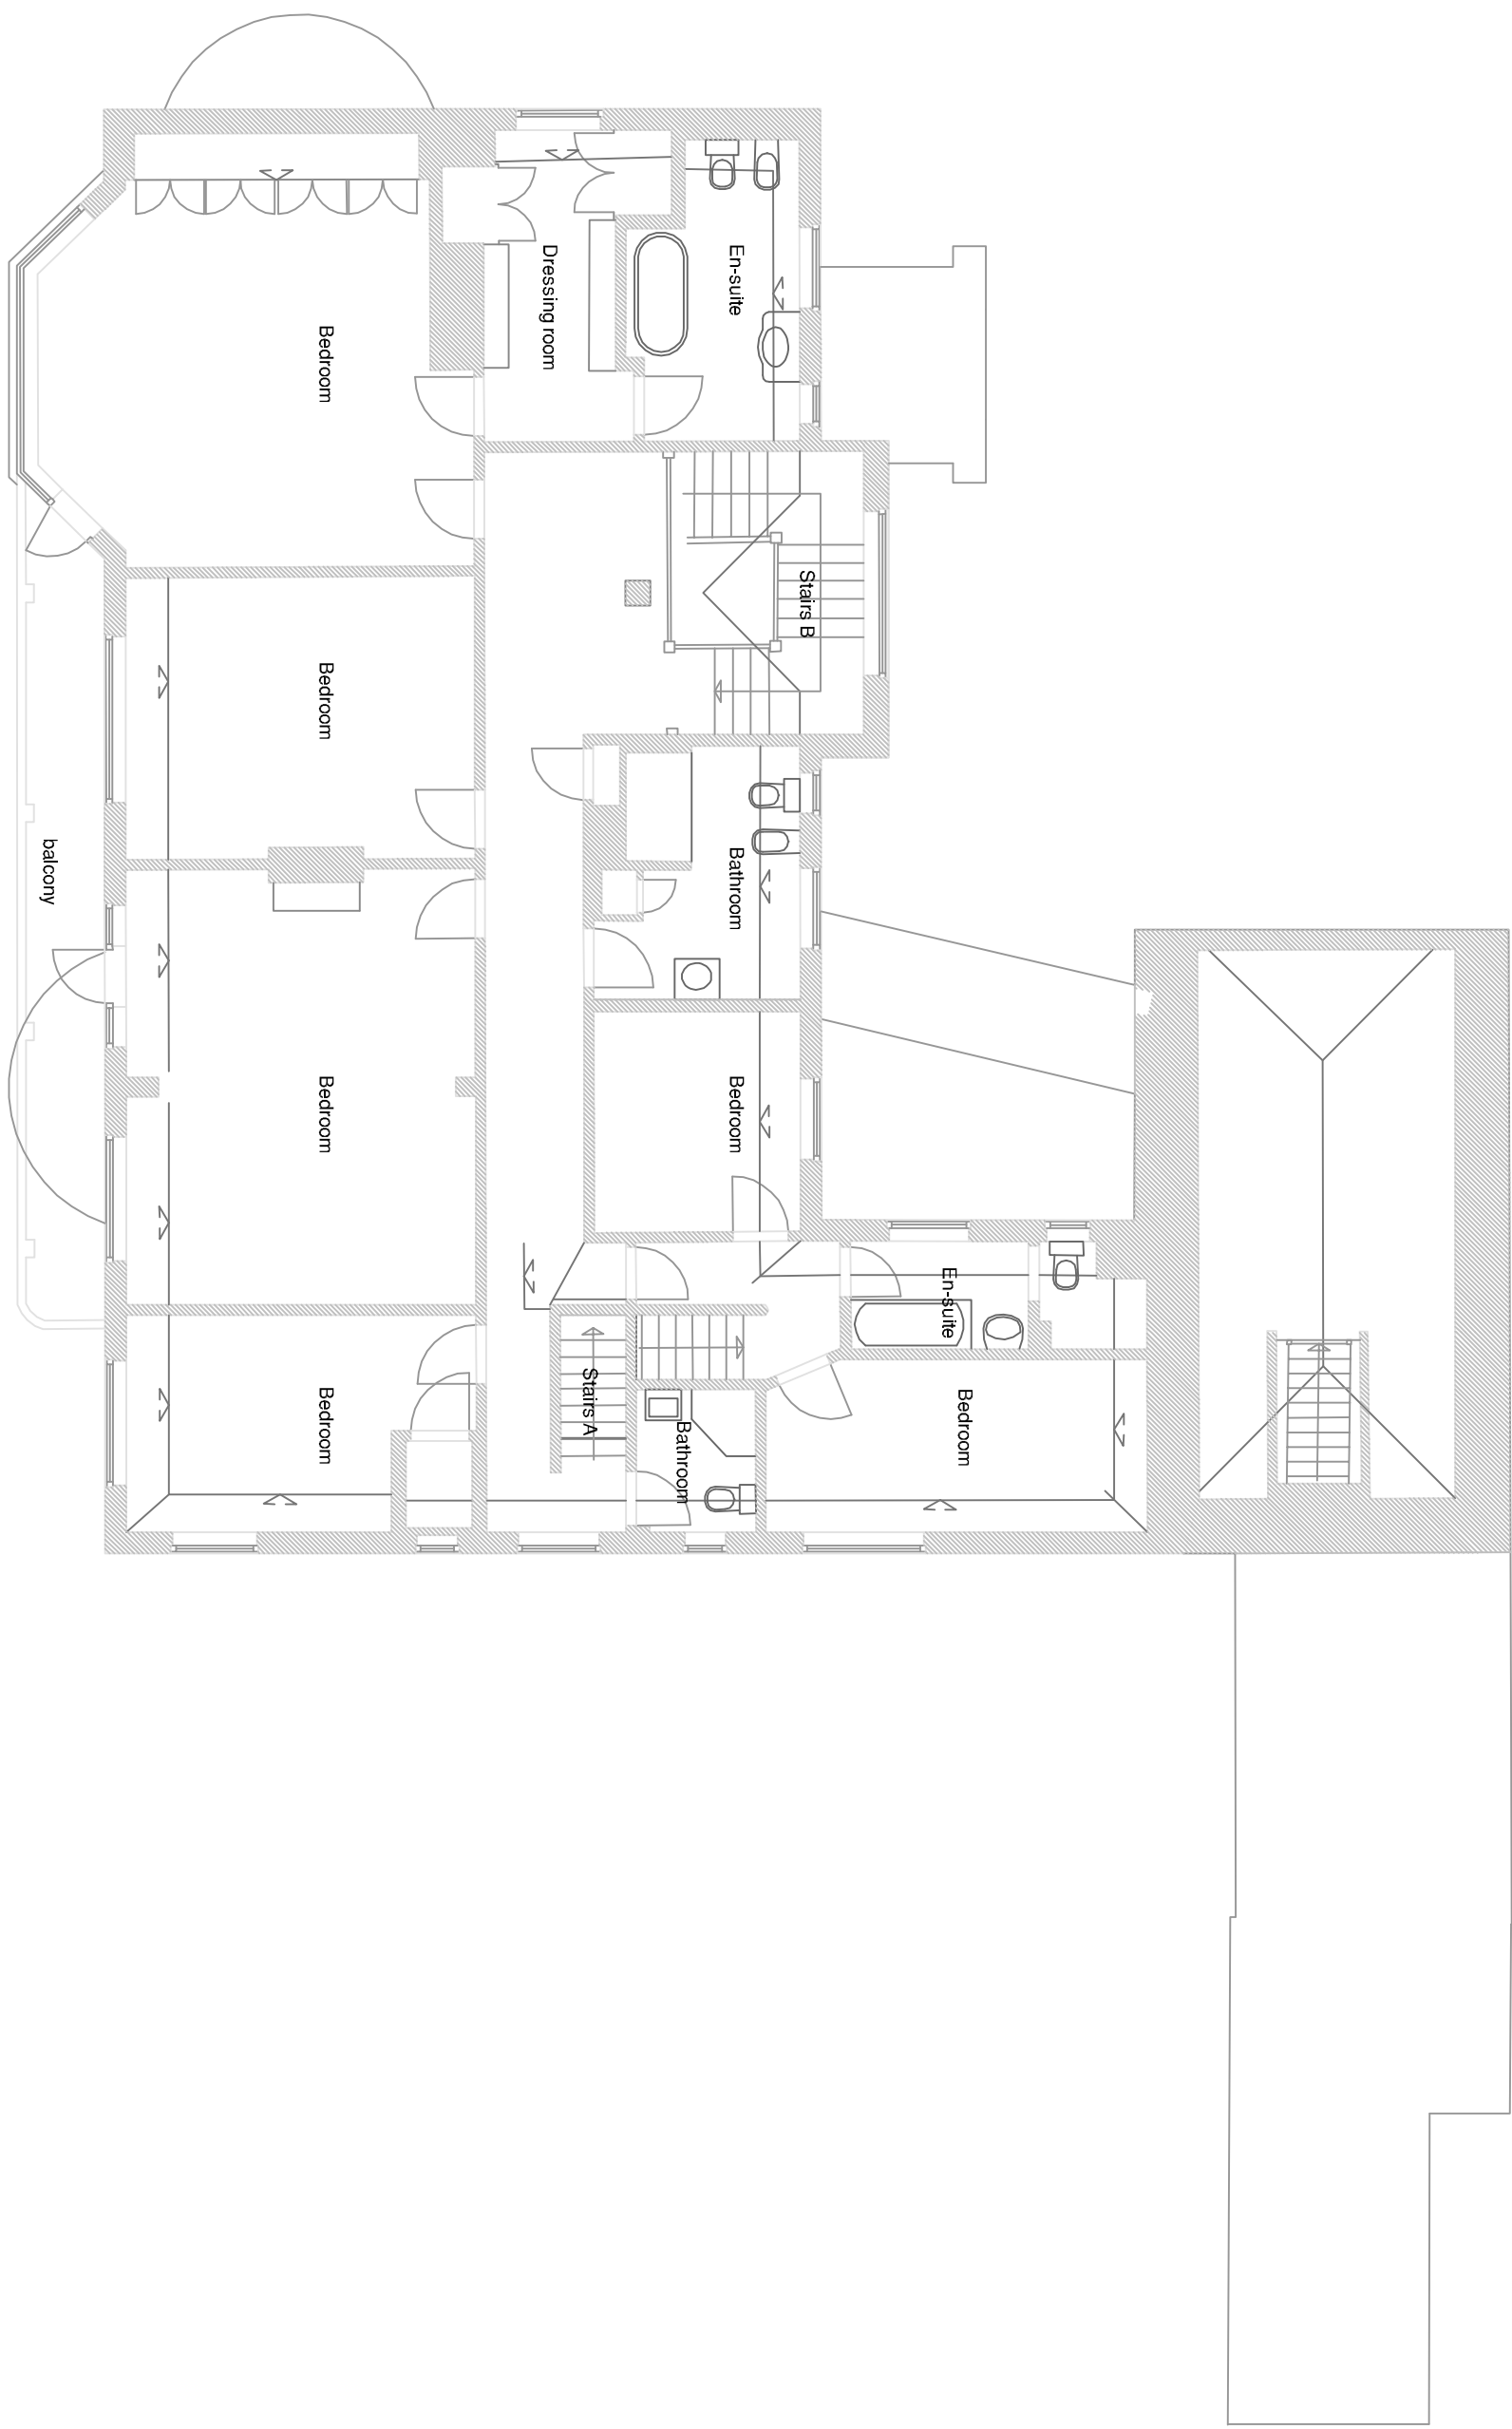

1:100 First floor plan as existing

LAWFUL DEVELOPMENT

The Breakers, 29 Tamarisk Way, East Preston

Plans as existing

saville jones | architects


Aug 19

1905

AL

(0-) 03

Scale Bar 1:100

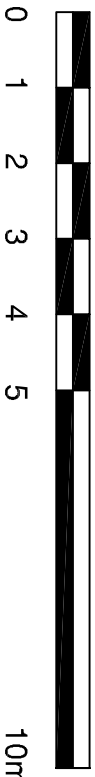

DATE: 11/08/2019