




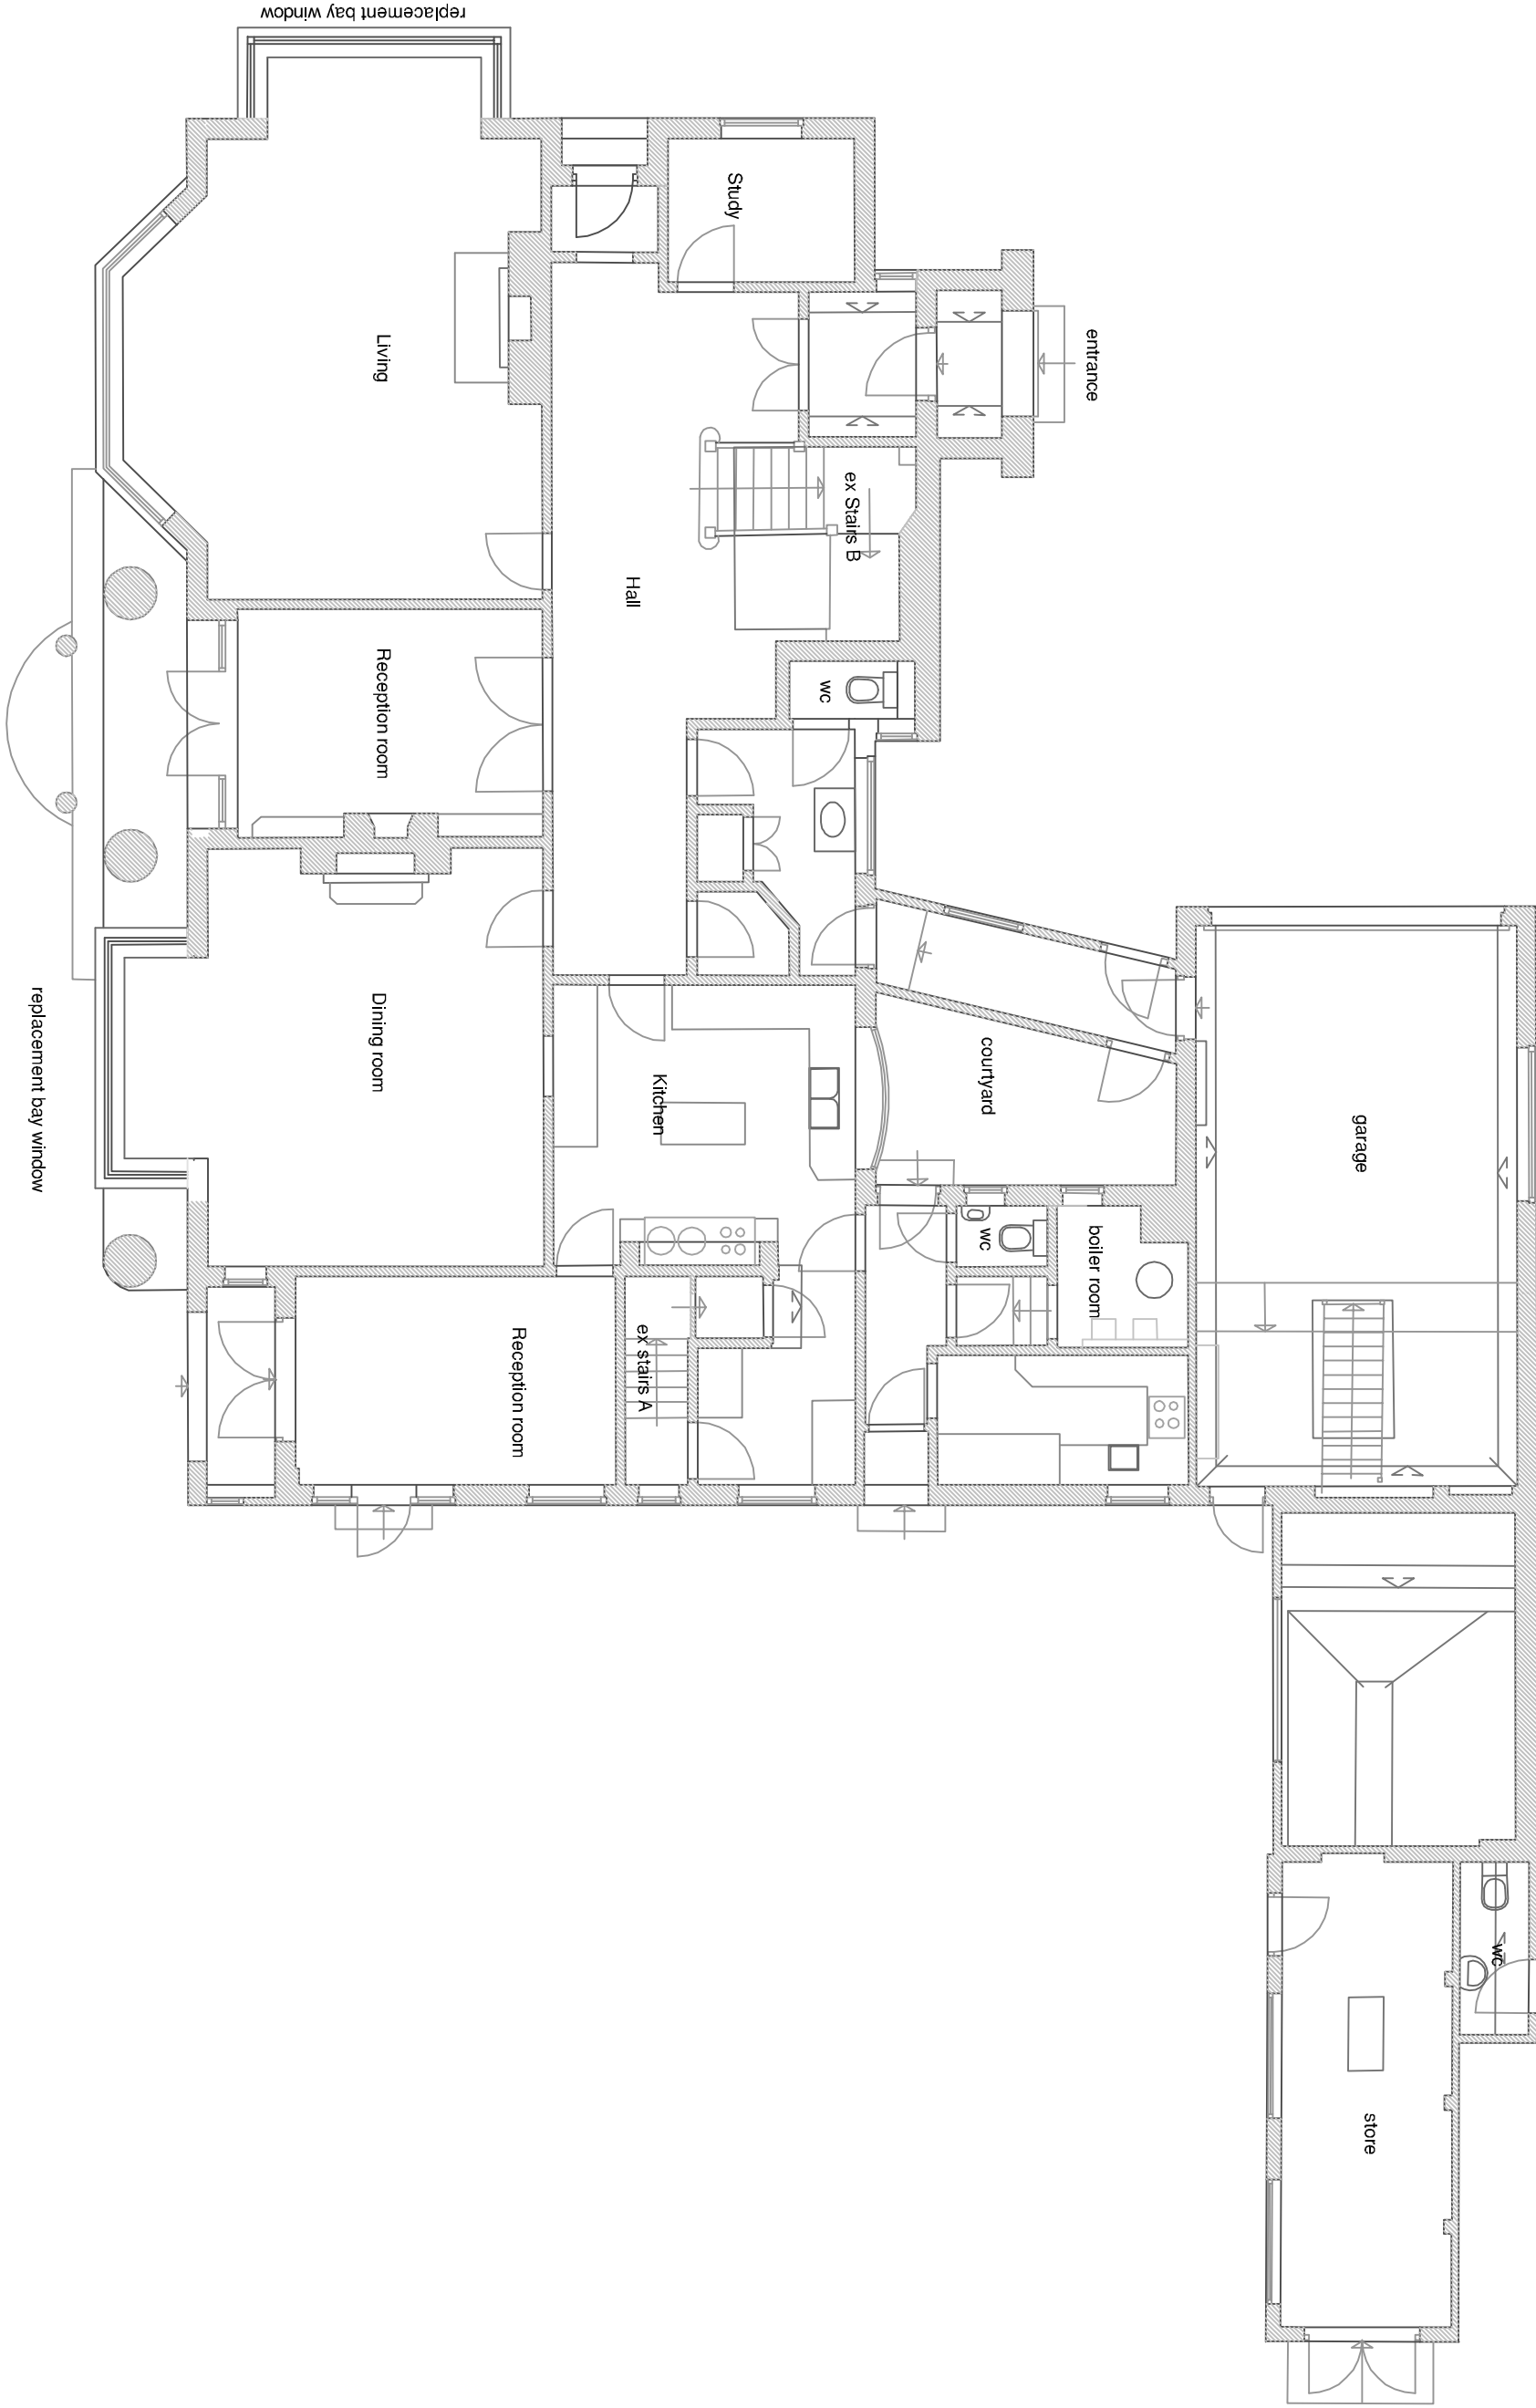

1:100 Second floor plan as proposed

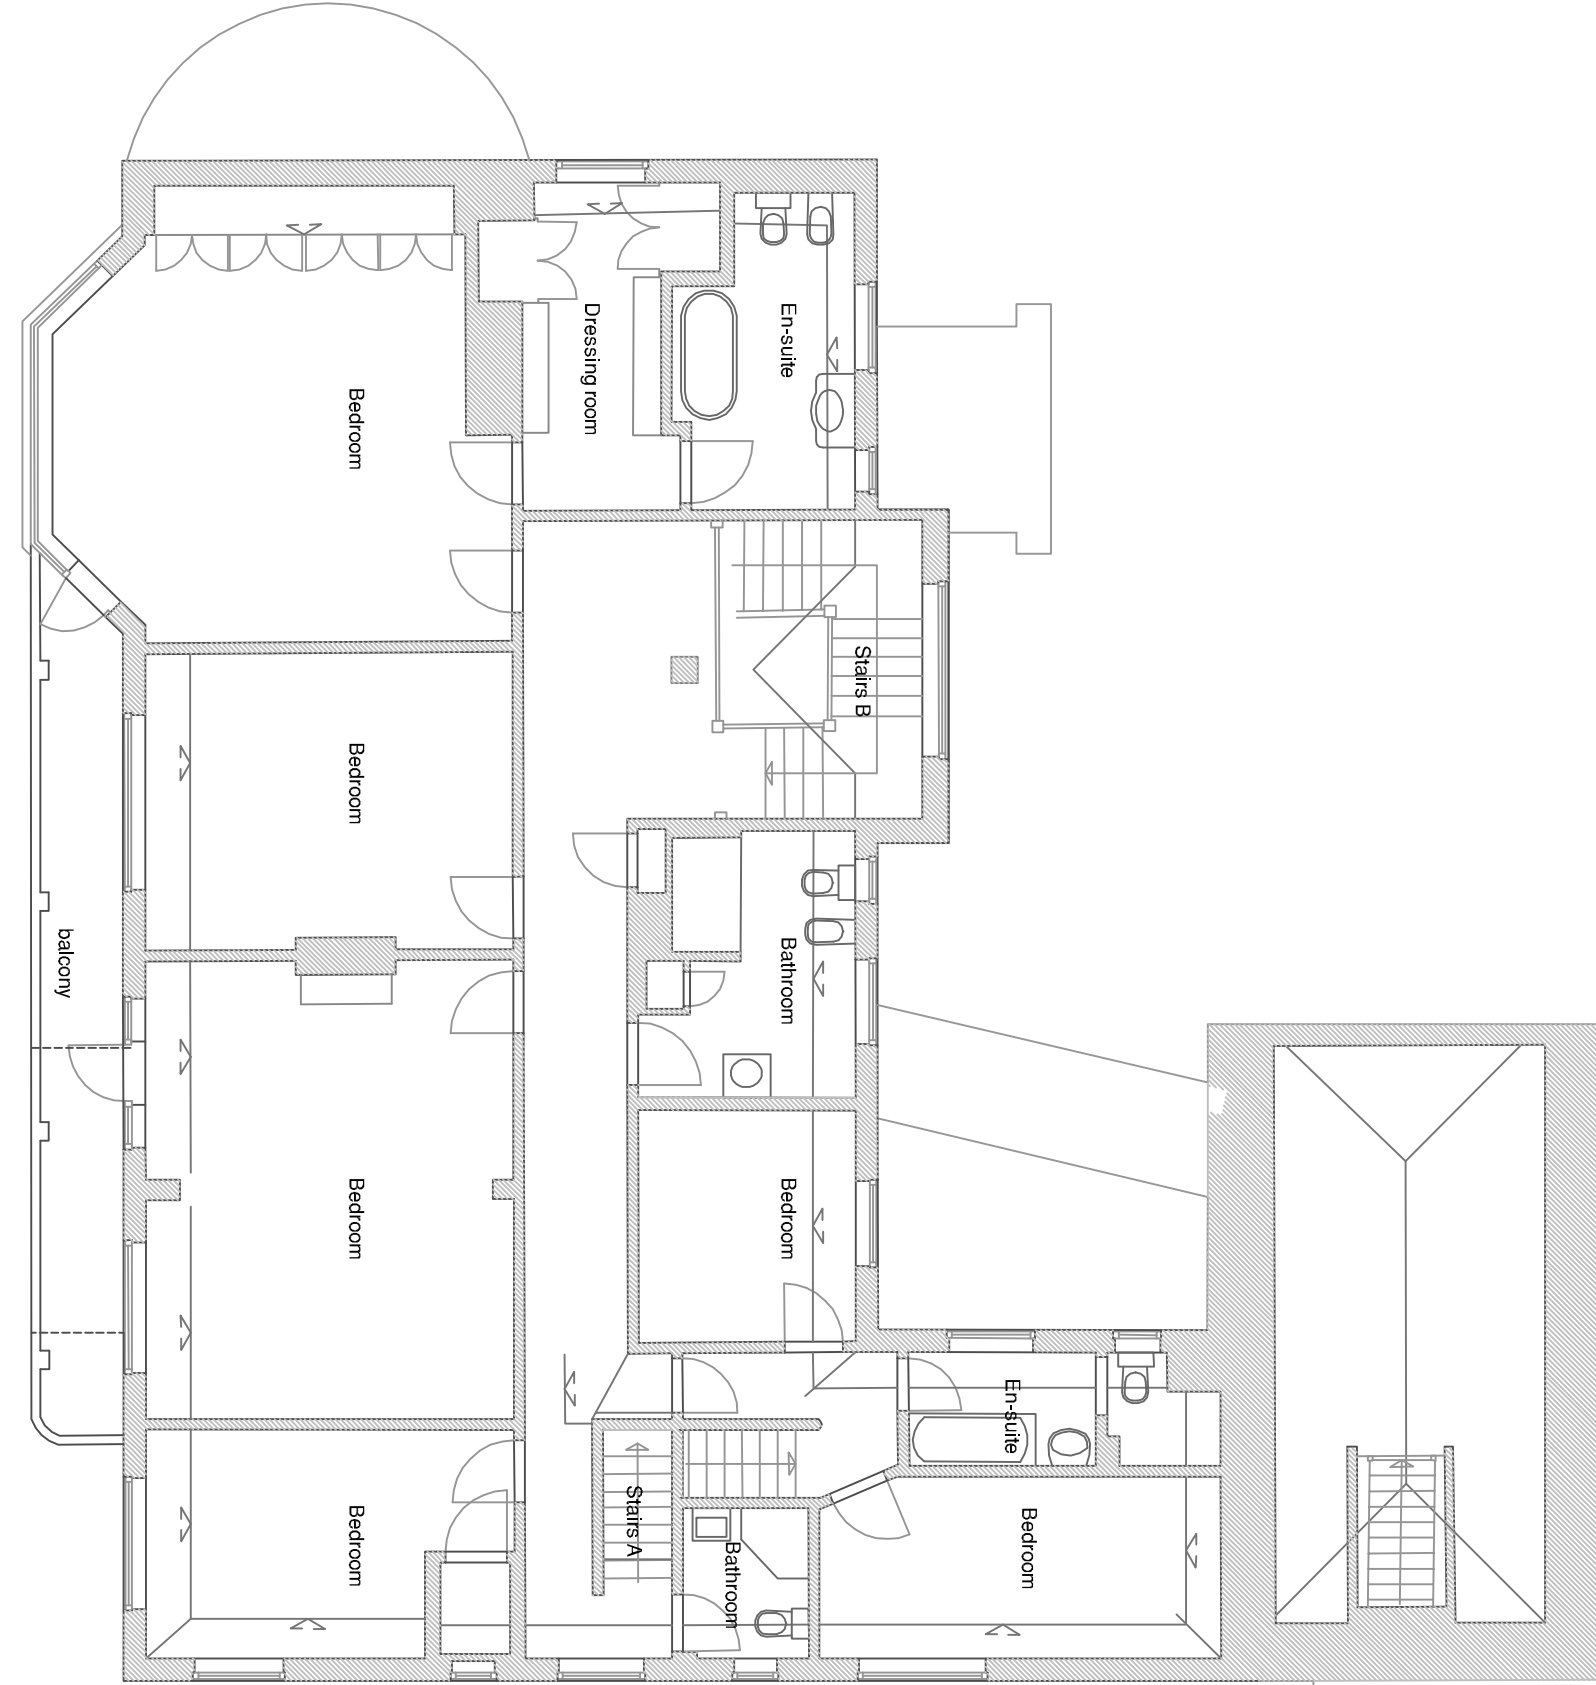

1:100 First floor plan as proposed

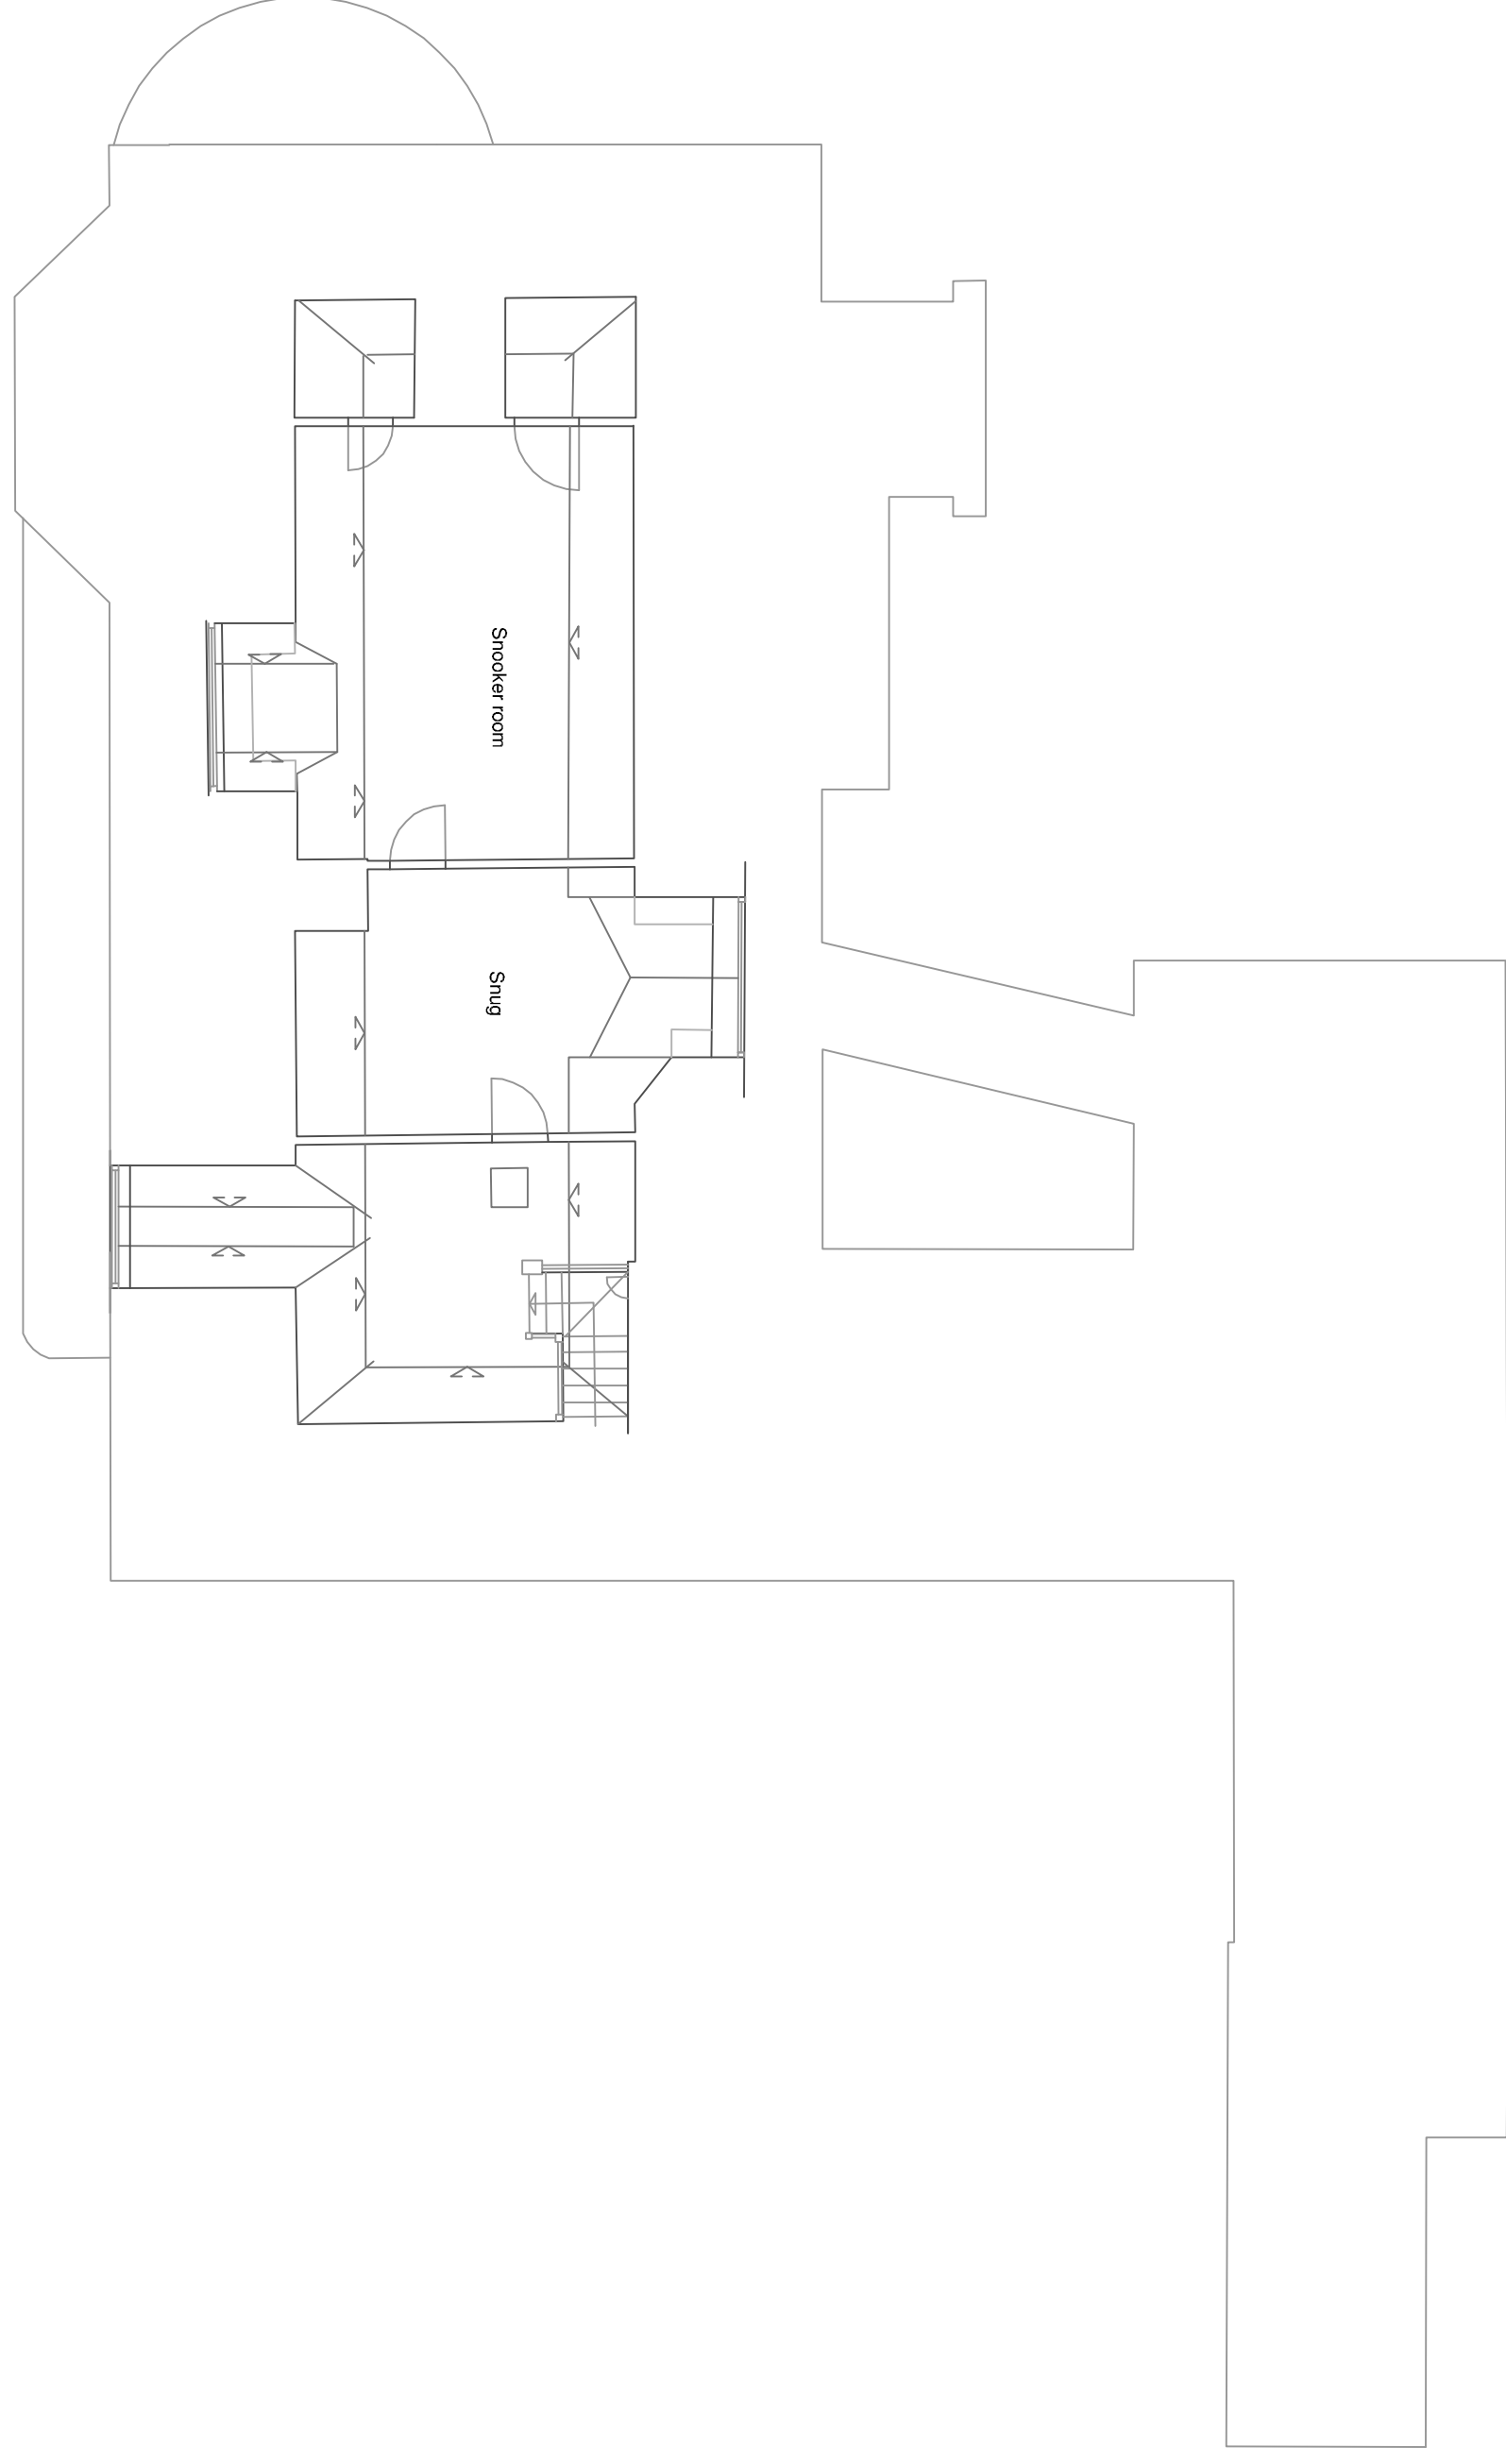