




- DRAWING ISSUE NOTE:
- For the purpose of submission to Local Authority for the approval of Planning Consent
 - This drawing is to be read in conjunction with all other relevant drawings & details in this package
 - Do not scale, except for Planning purposes
 - Dimensions are in millimeters unless otherwise stated
 - Do not use for construction
 - Should any third party use these drawings for the purpose of construction, it shall be entirely at their own risk.

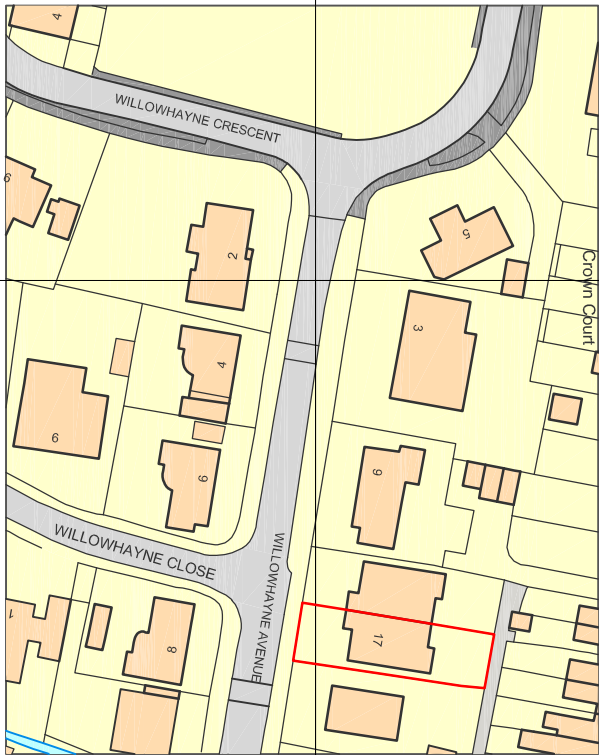

+01

LOCATION PLAN


SCALE:1:250 @ A3

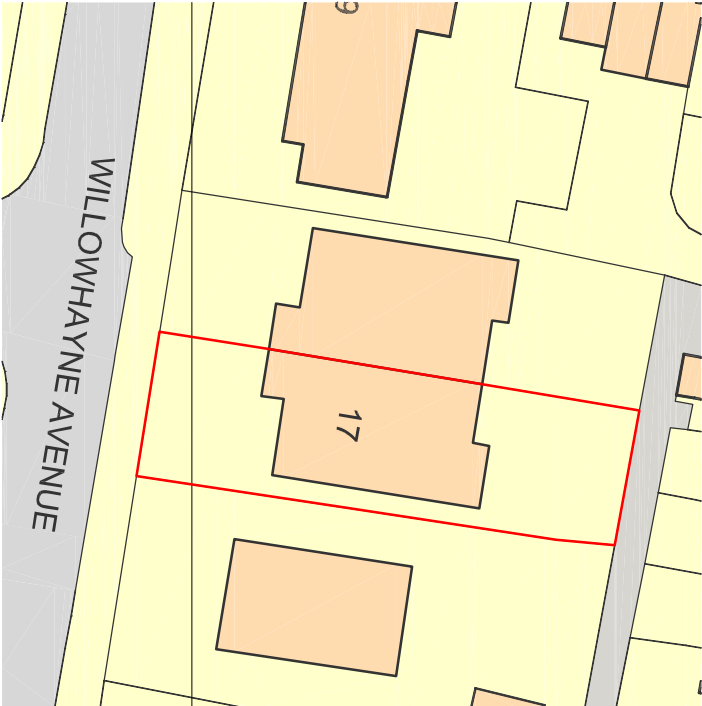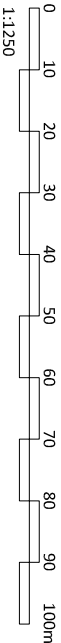

+02


BLOCK PLAN

SCALE 1:500 @ A3

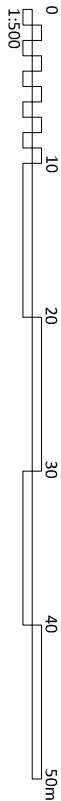

PLANNING

Drawing No.	Revision
1236.20.05	

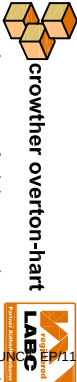

2B Chancetonfold, Horsham Road
Steving, West Sussex. BN44 3AA
T 0 1 9 0 3 8 1 6 2 9 0
E reception@cohsurveyors.co.uk

© COPYRIGHT 2020 Crowther, Overton-Hart. All rights reserved.