
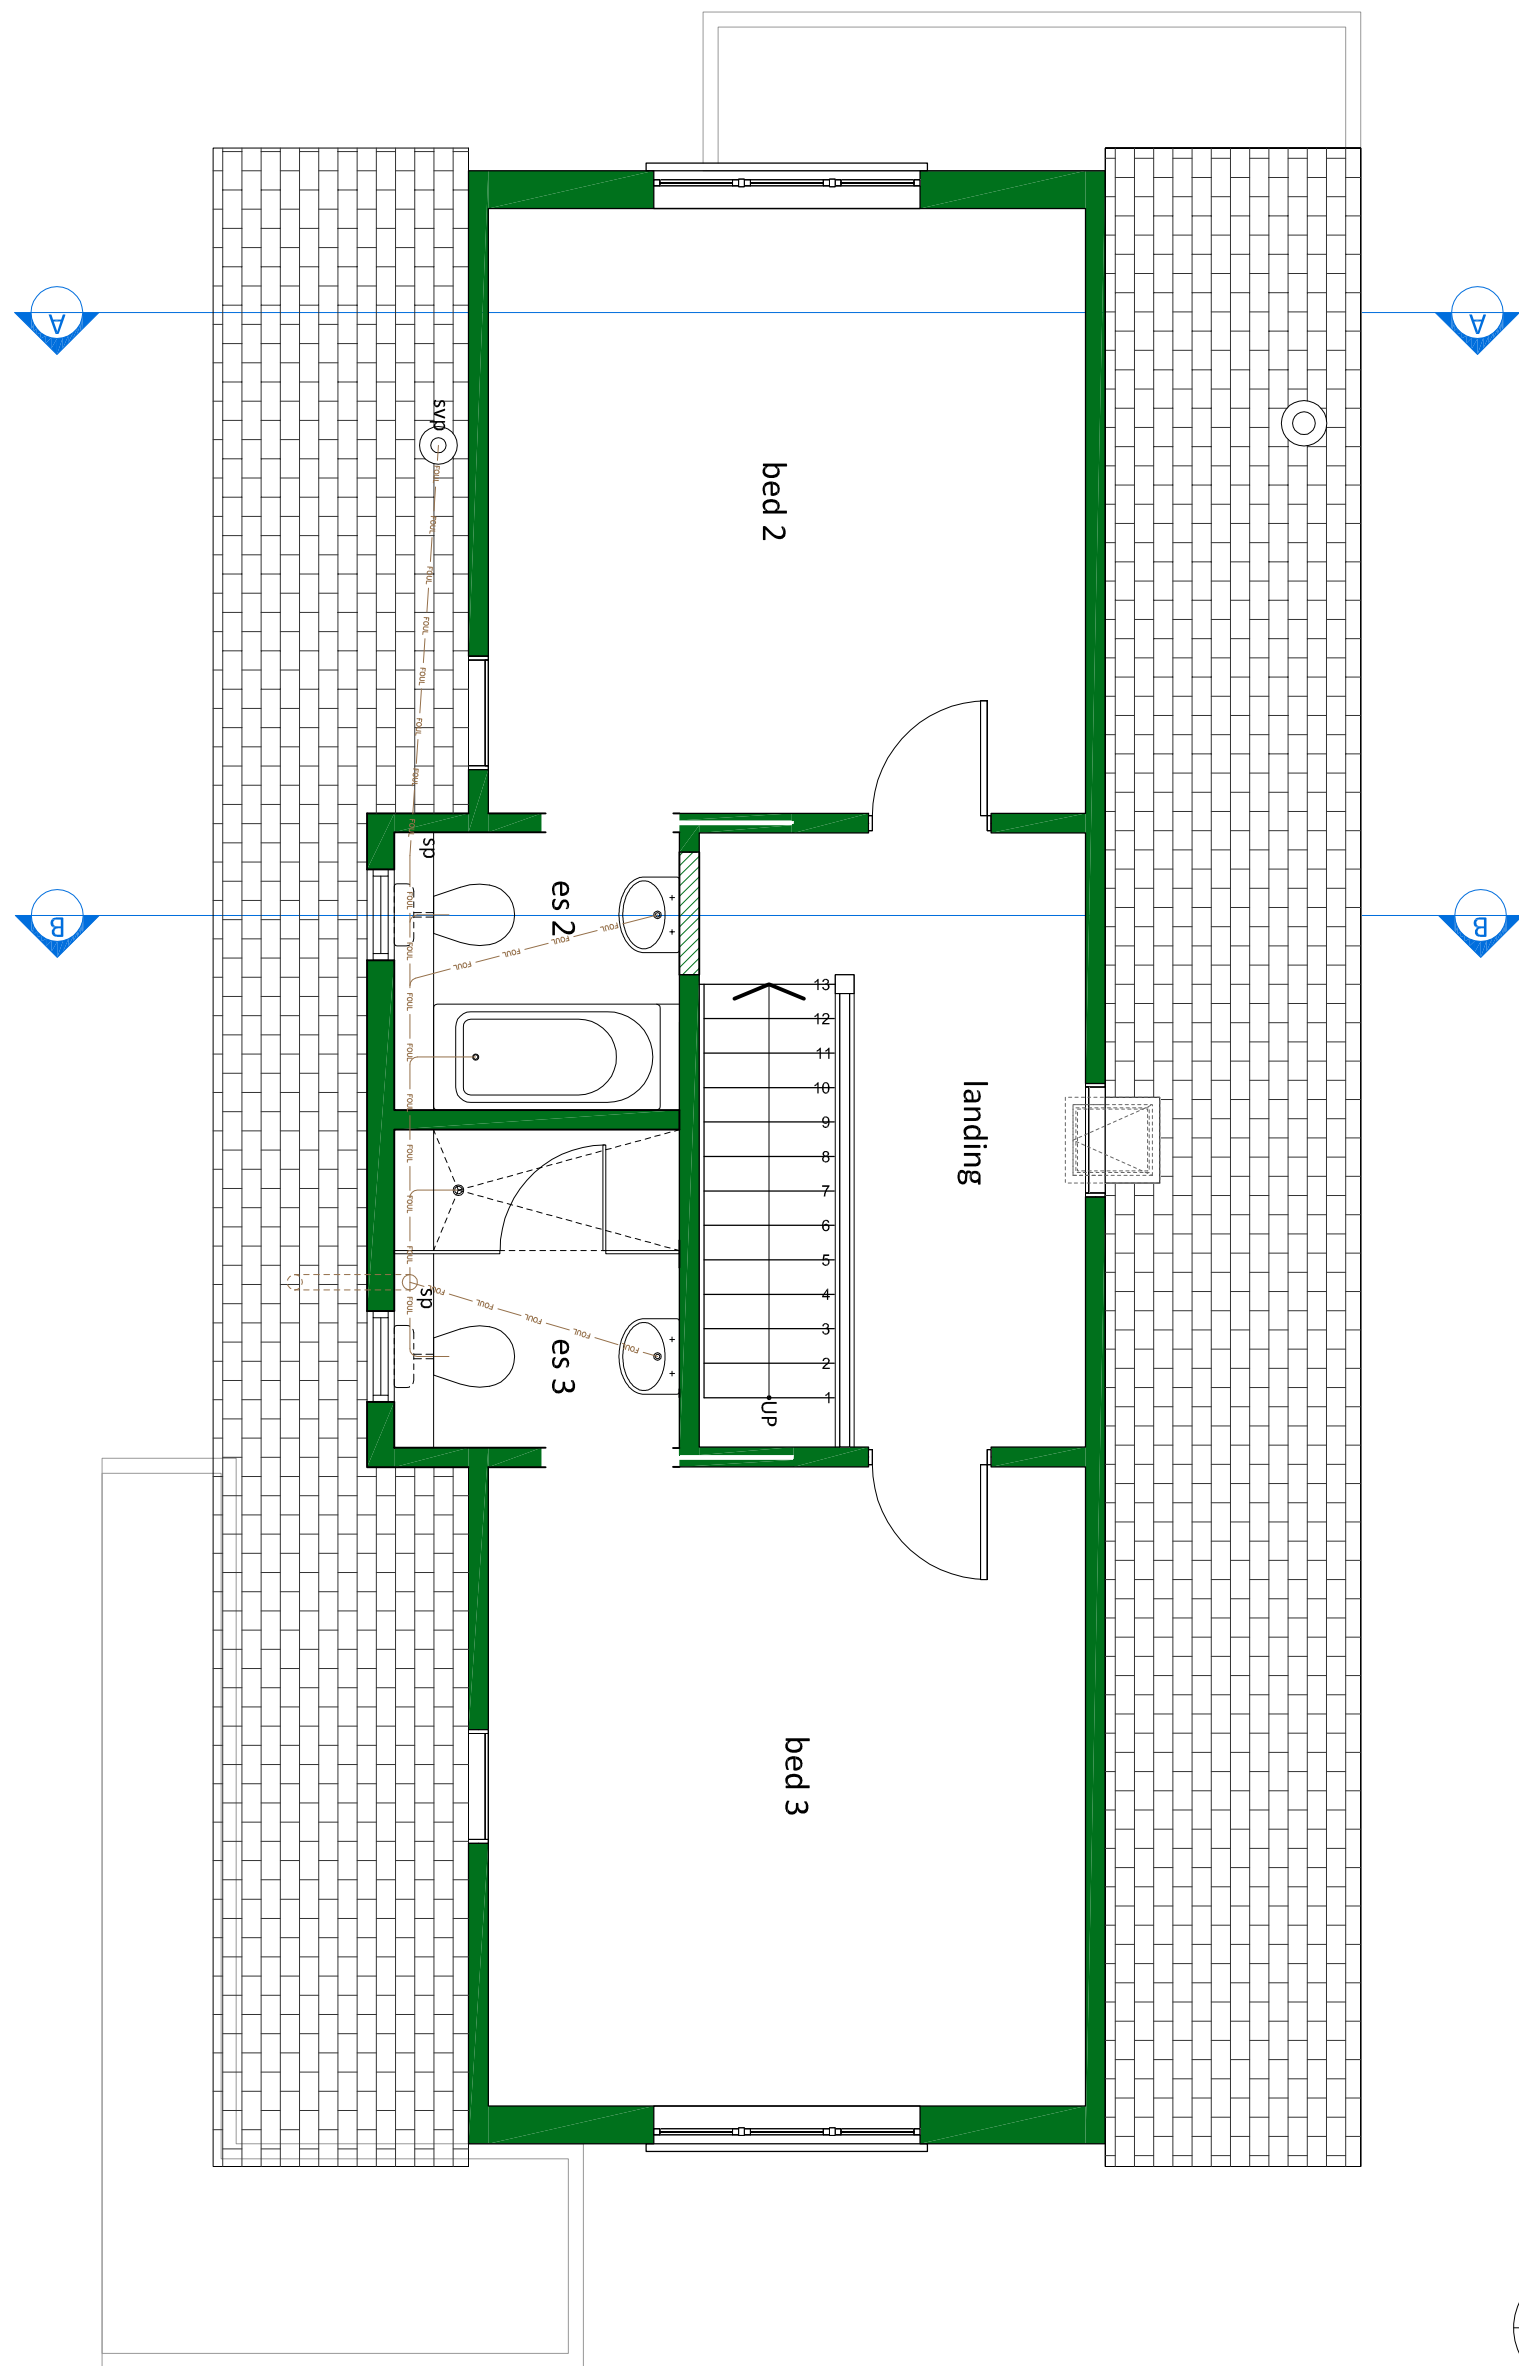
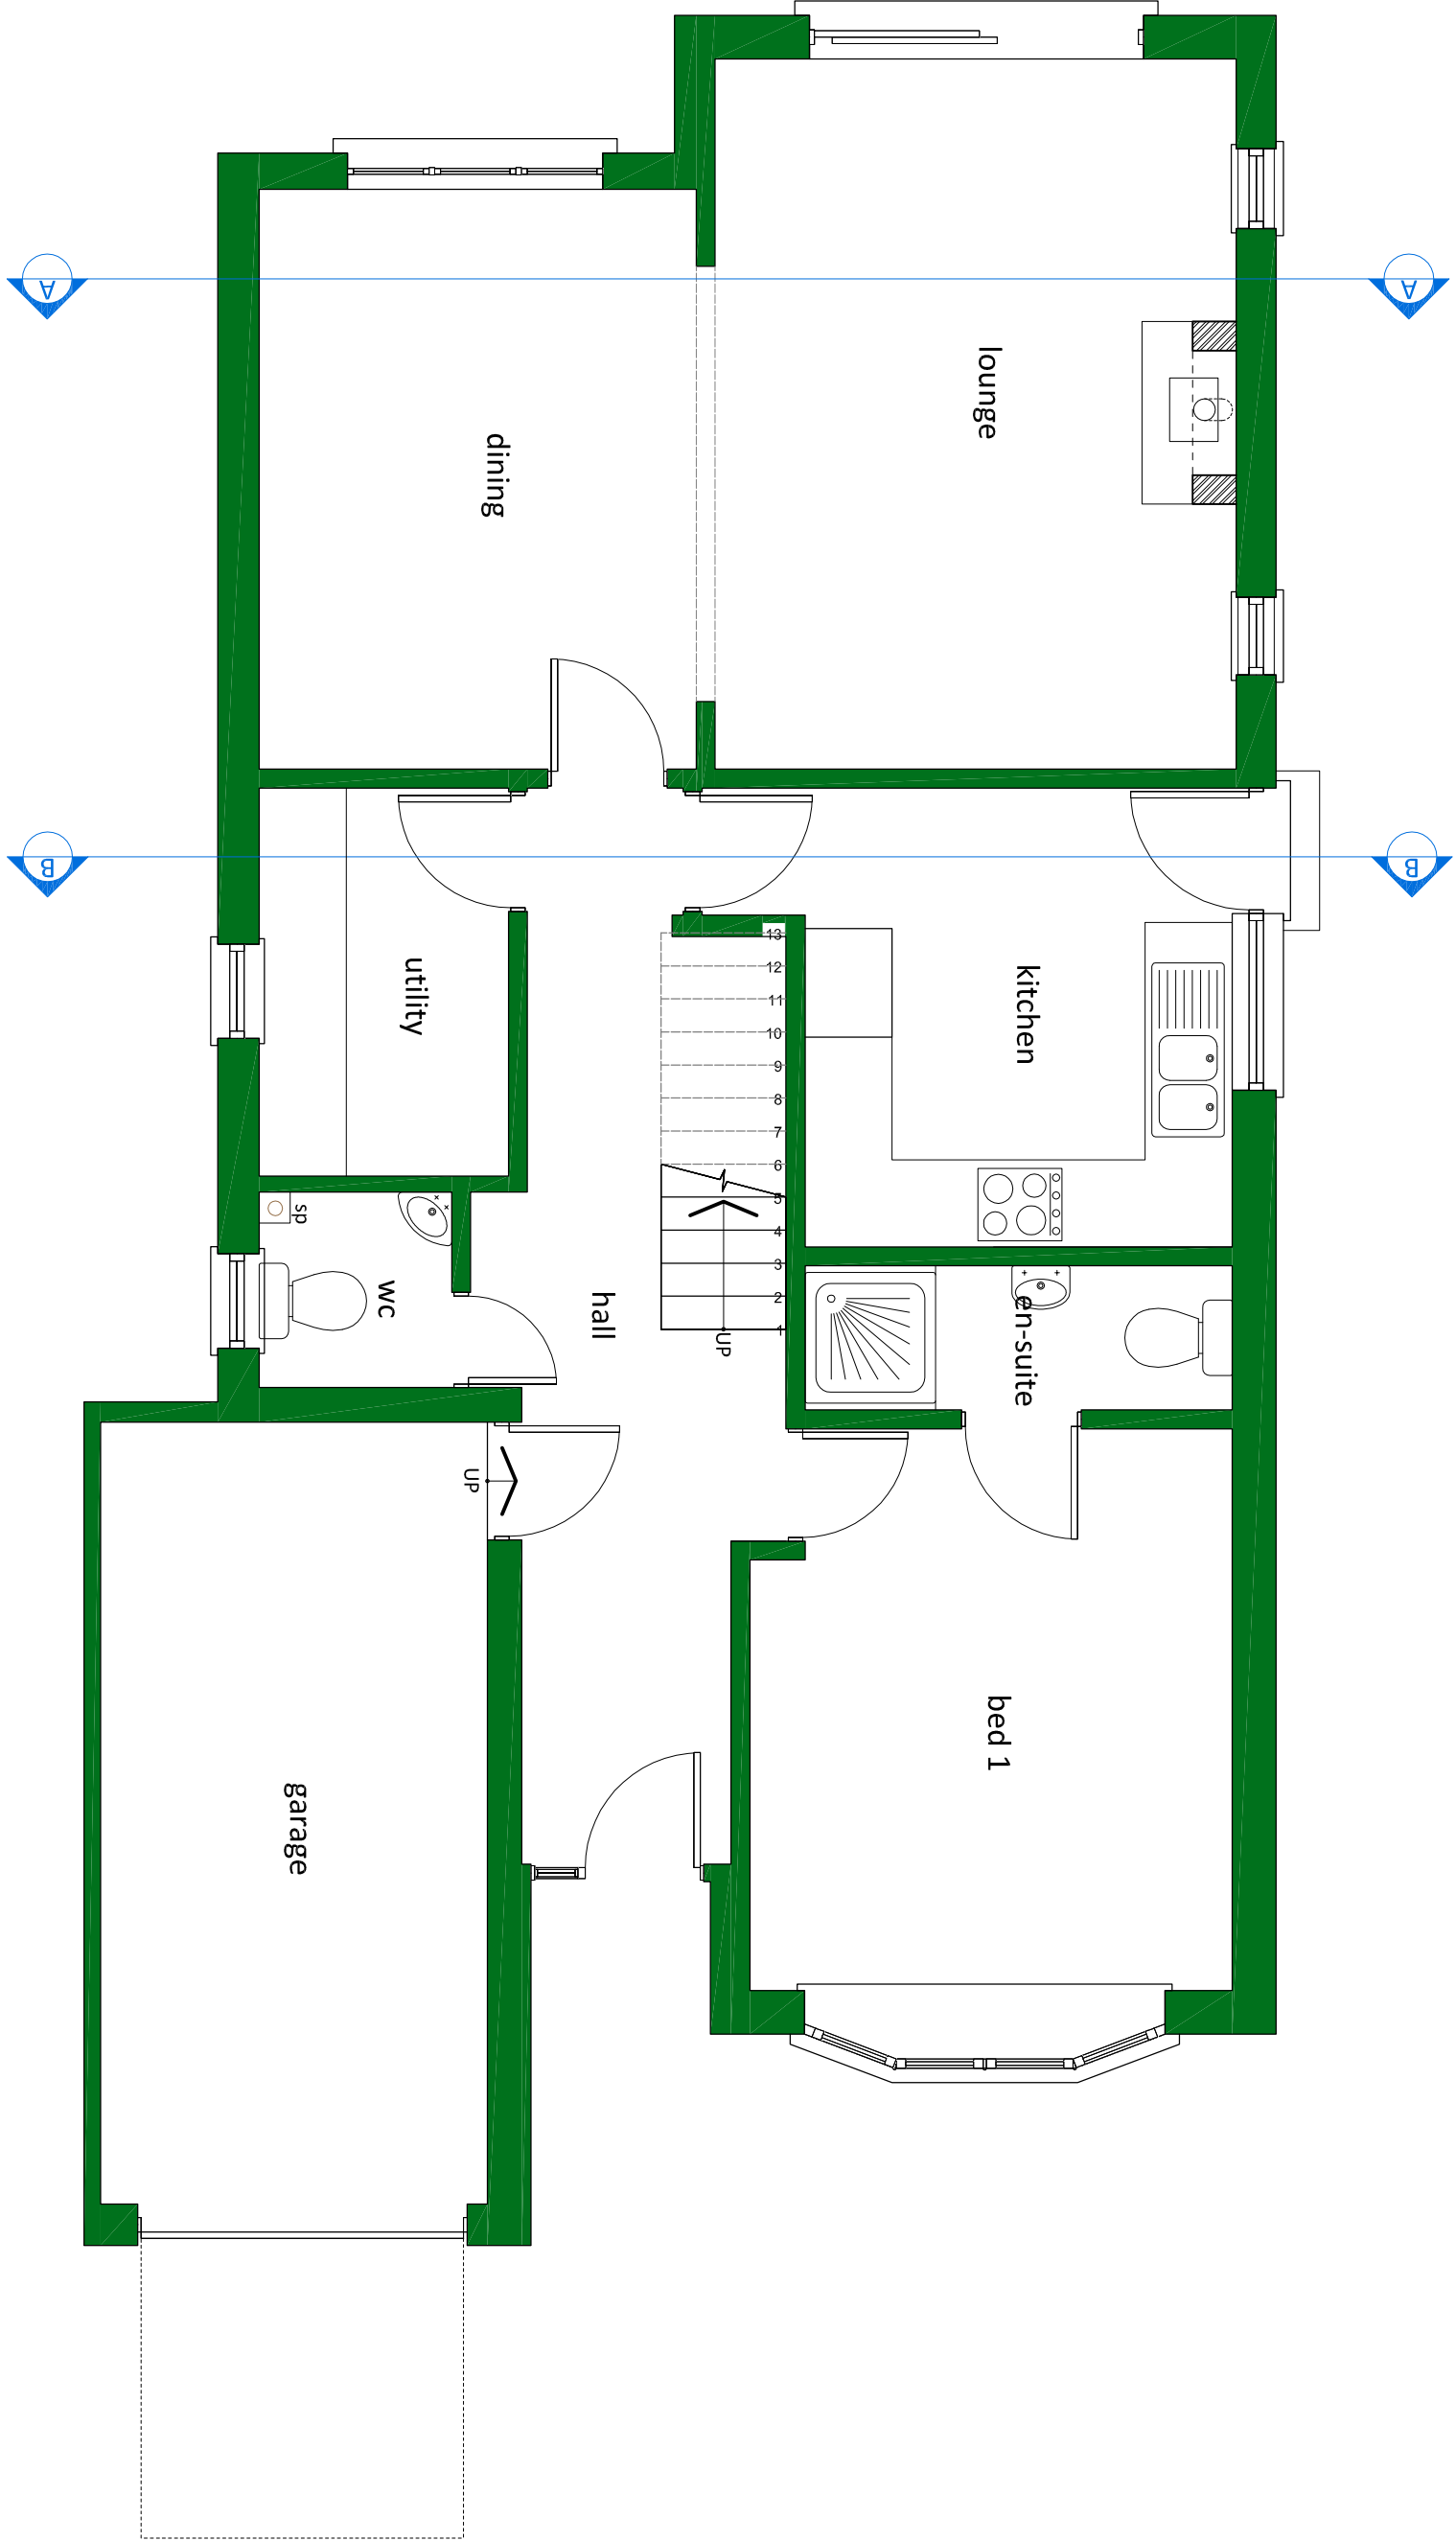
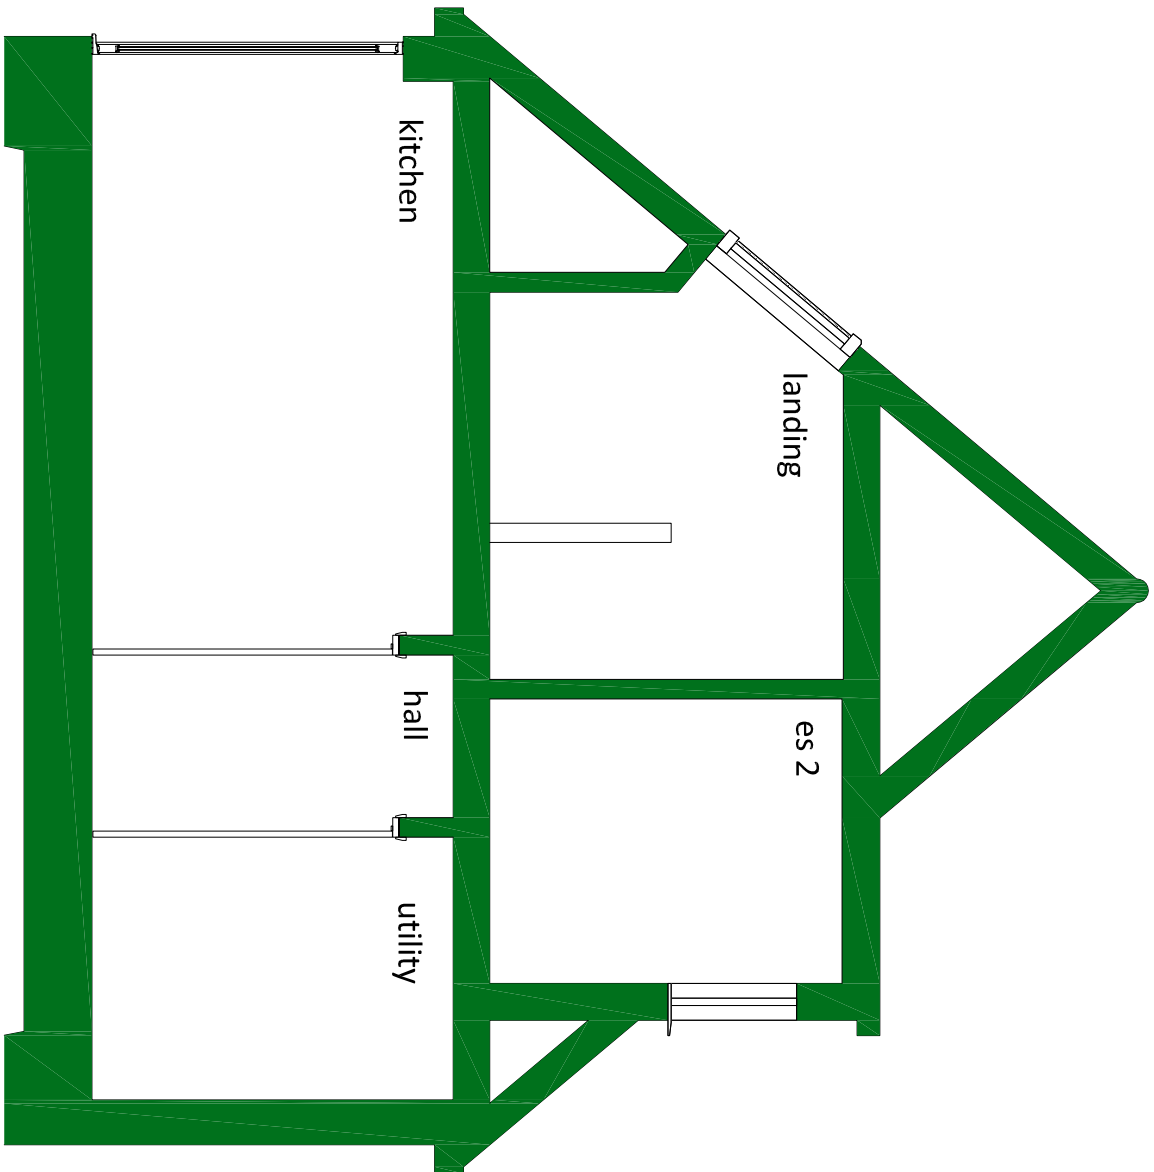
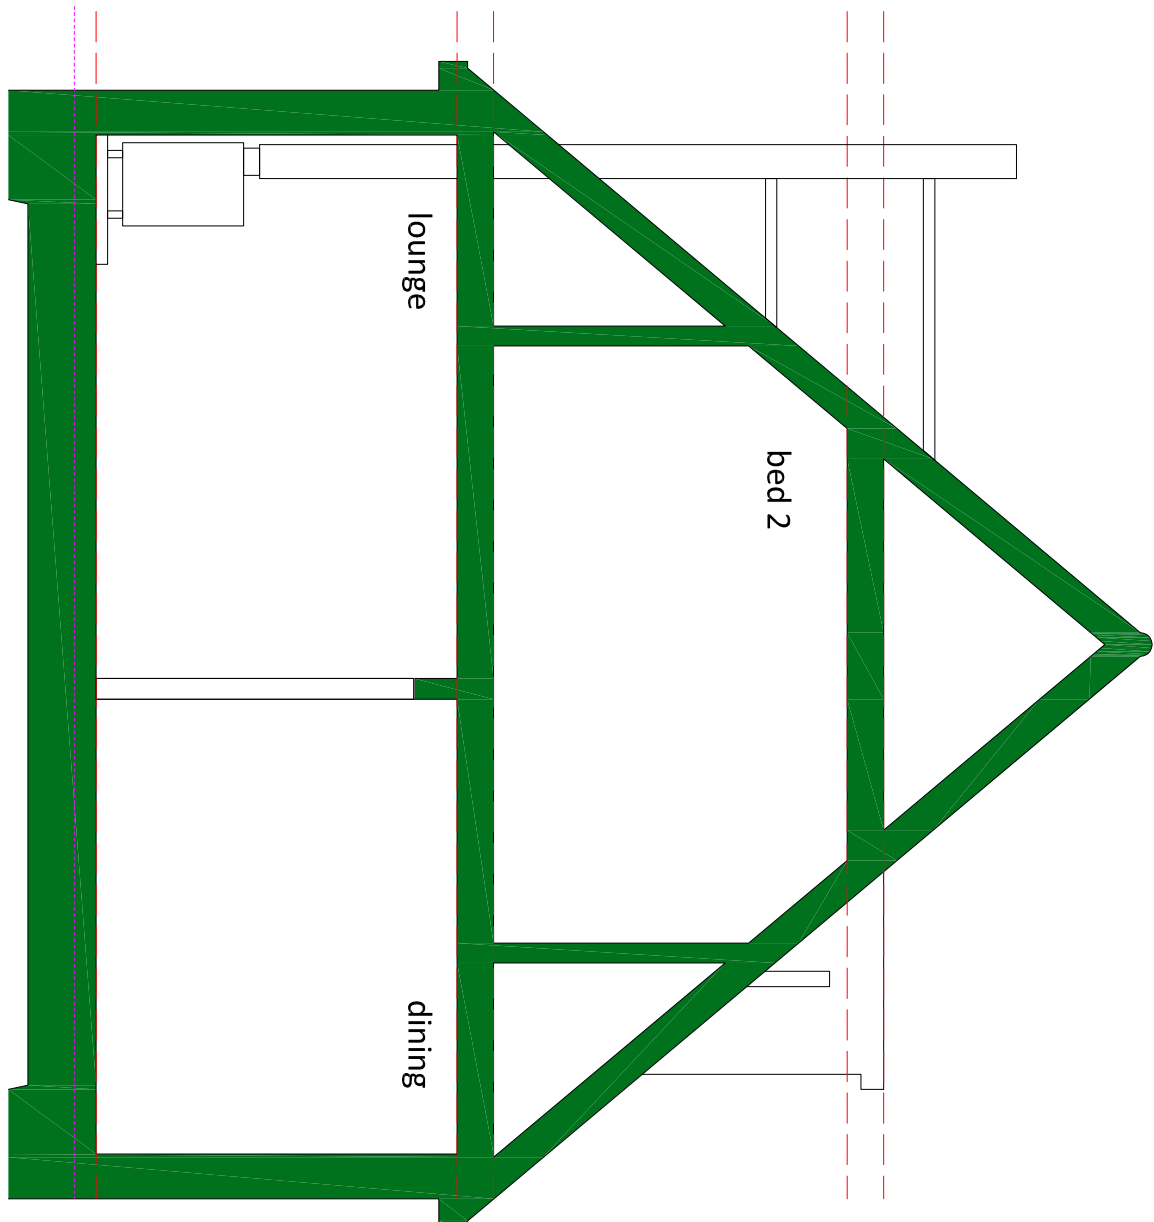


DRAWING ISSUE NOTE:

- This is a proposed plan and is subject to change without notice.
- This drawing is to be read in conjunction with all other relevant drawings and specifications.
- Do not scale, except for planning purposes.
- Do not use for construction.
- Should any third party use these drawings for the purpose of construction, it shall be at their own risk.

LEGEND:

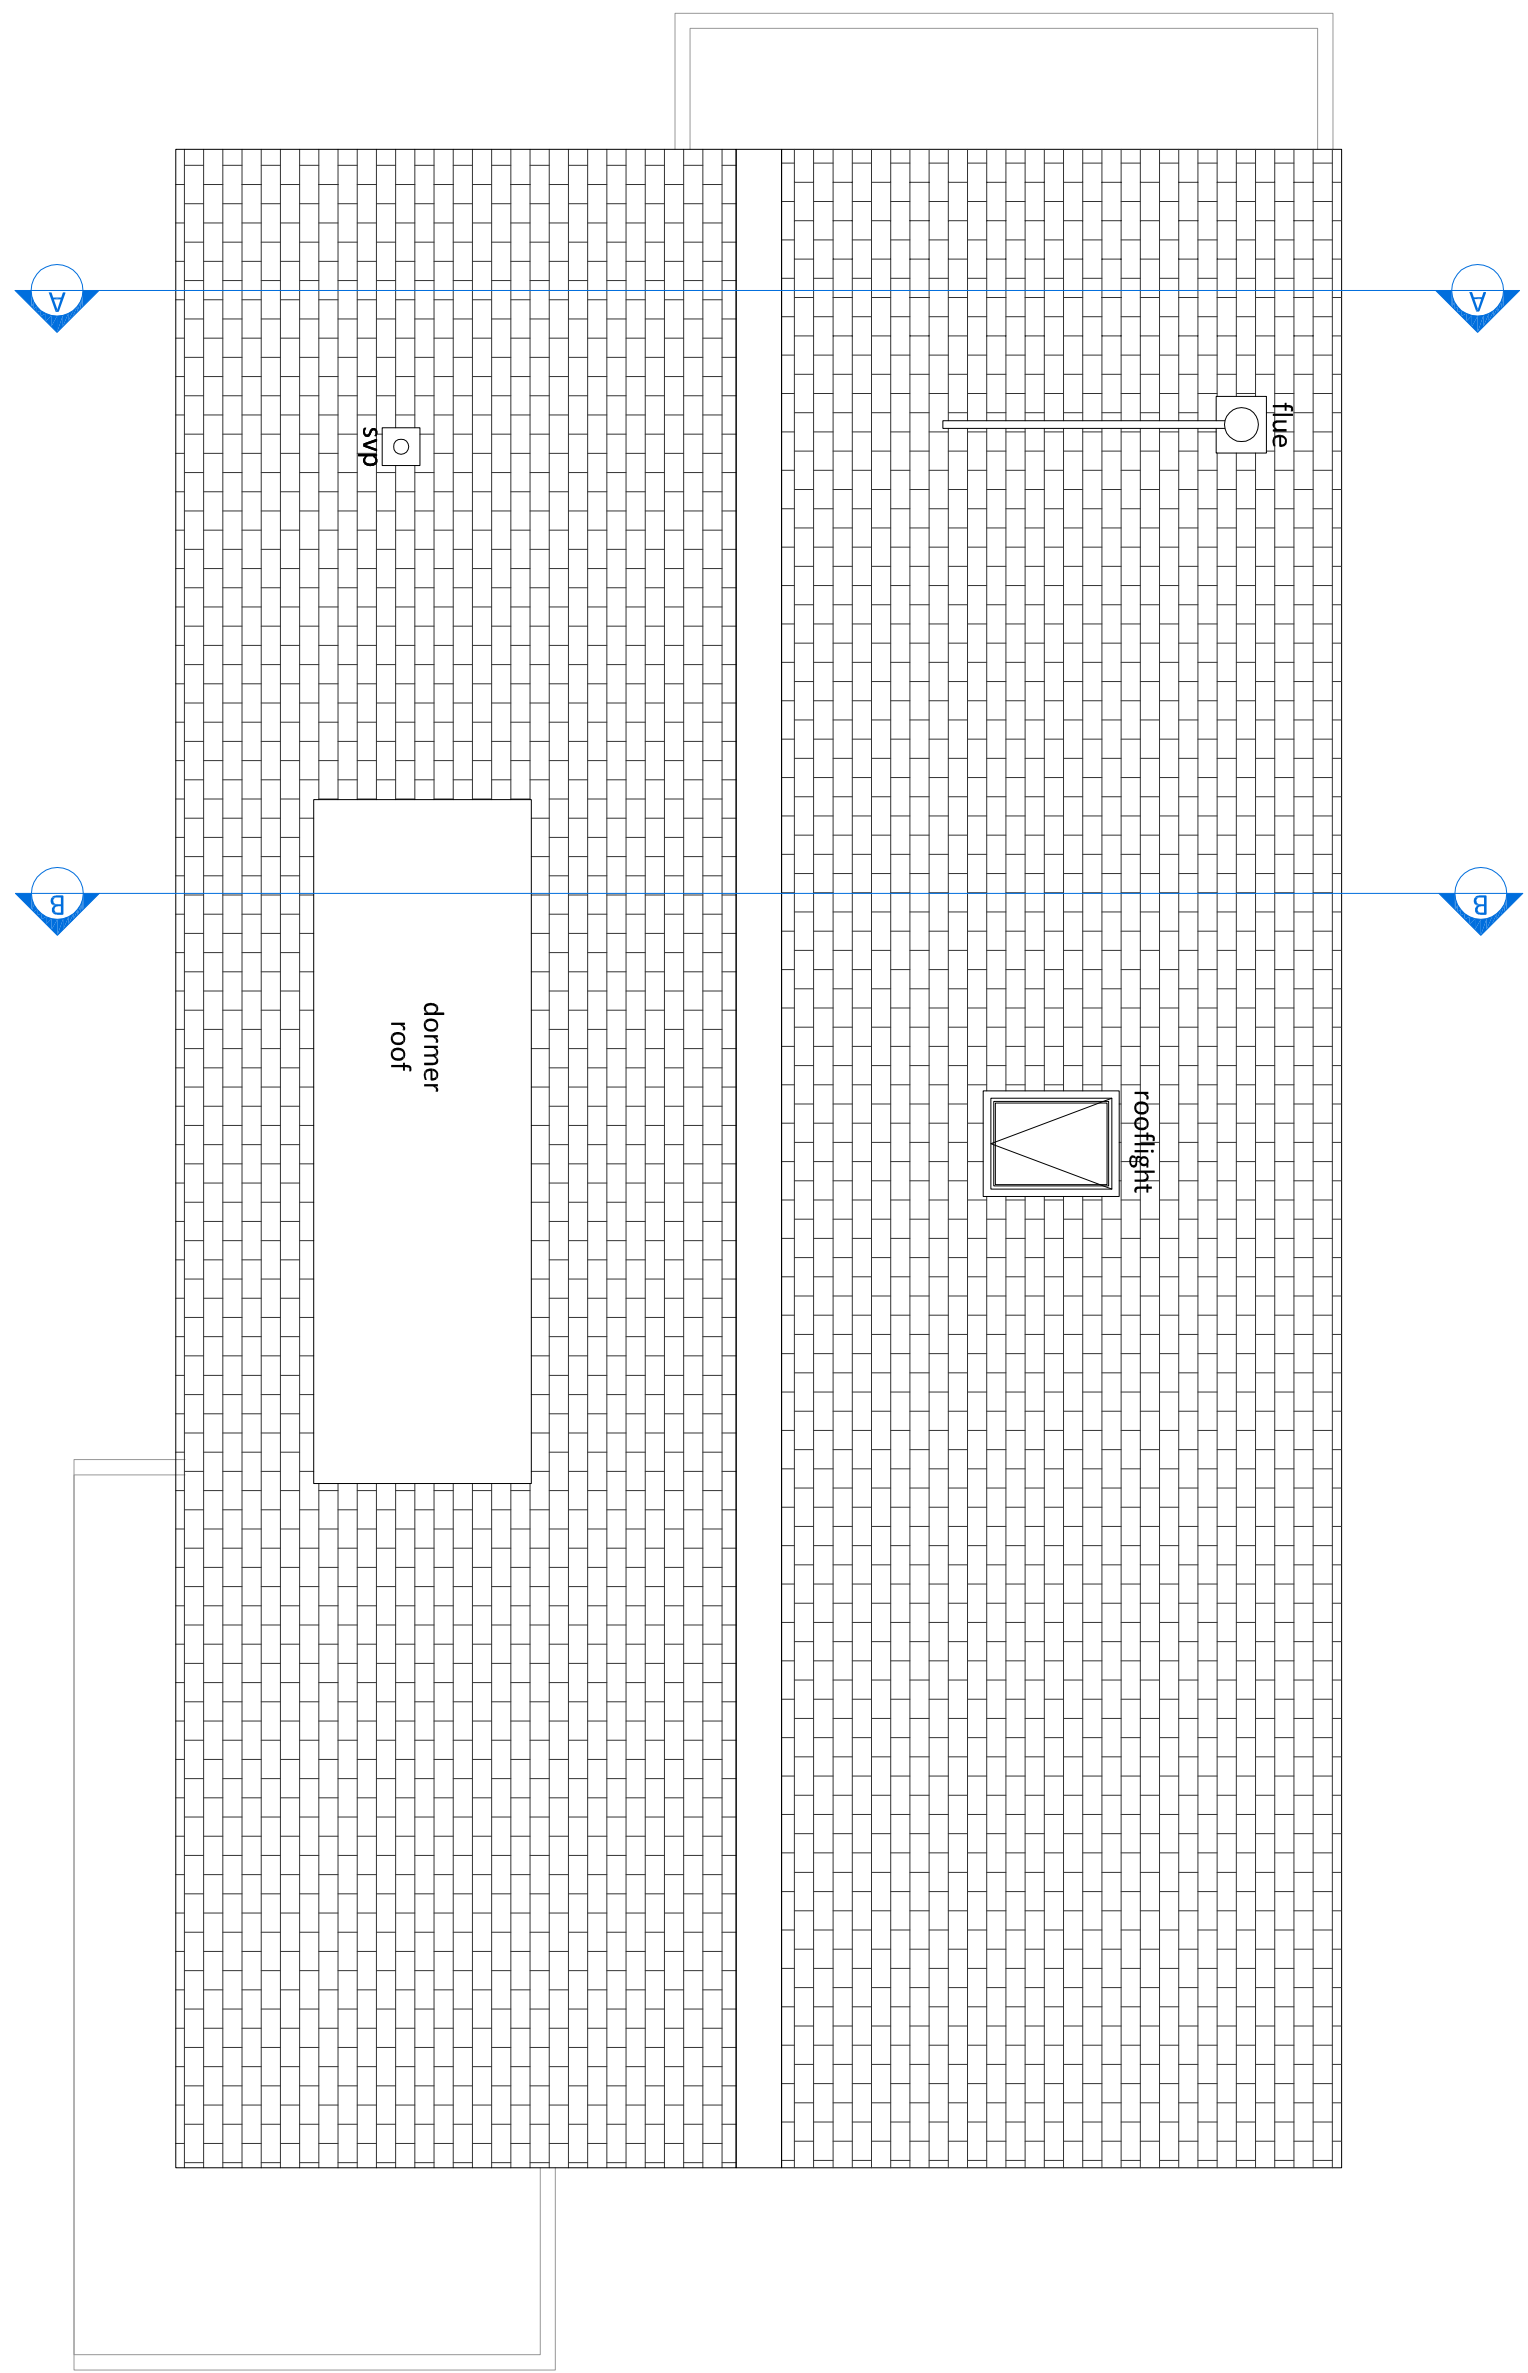

PLANNING

1236.20.20

crowther overton-hart
28 Chancetorfield, Horsham Road
Tewkesbury, Gloucestershire, GL20 2 9 0
E: reception@cohsurveyors.co.uk



Mr & Mrs Hill

Scale: 1:50 @ A1
Date: SEPT '20
Drawn By: NB
Checked By:

Revision
Project: Formation of 2 no En-Suite Bathrooms & Installation of Wood-Burning Stove
Site Address: 17 Willowhayne Avenue East Preston Littlehampton BN16 5FE

Drawn By: NB
Checked By: NB
Date: SEPT '20

PLANNING

1236.20.20

crowther overton-hart
28 Chancetorfield, Horsham Road
Tewkesbury, Gloucestershire, GL20 2 9 0
E: reception@cohsurveyors.co.uk



Mr & Mrs Hill

Scale: 1:50 @ A1
Date: SEPT '20
Drawn By: NB
Checked By:

Drawn By: NB
Checked By: NB
Date: SEPT '20

PLANNING

1236.20.20

crowther overton-hart
28 Chancetorfield, Horsham Road
Tewkesbury, Gloucestershire, GL20