

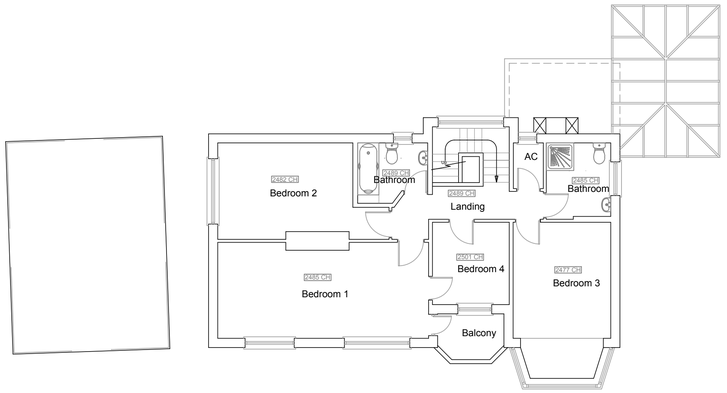


First Floor Plan 1:100

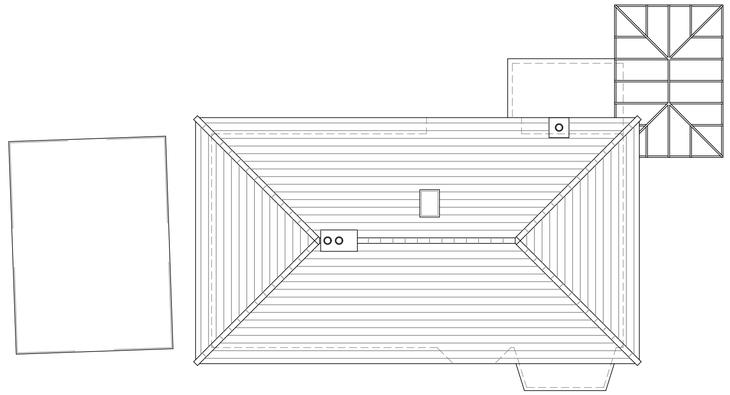

Roof Plan 1:100

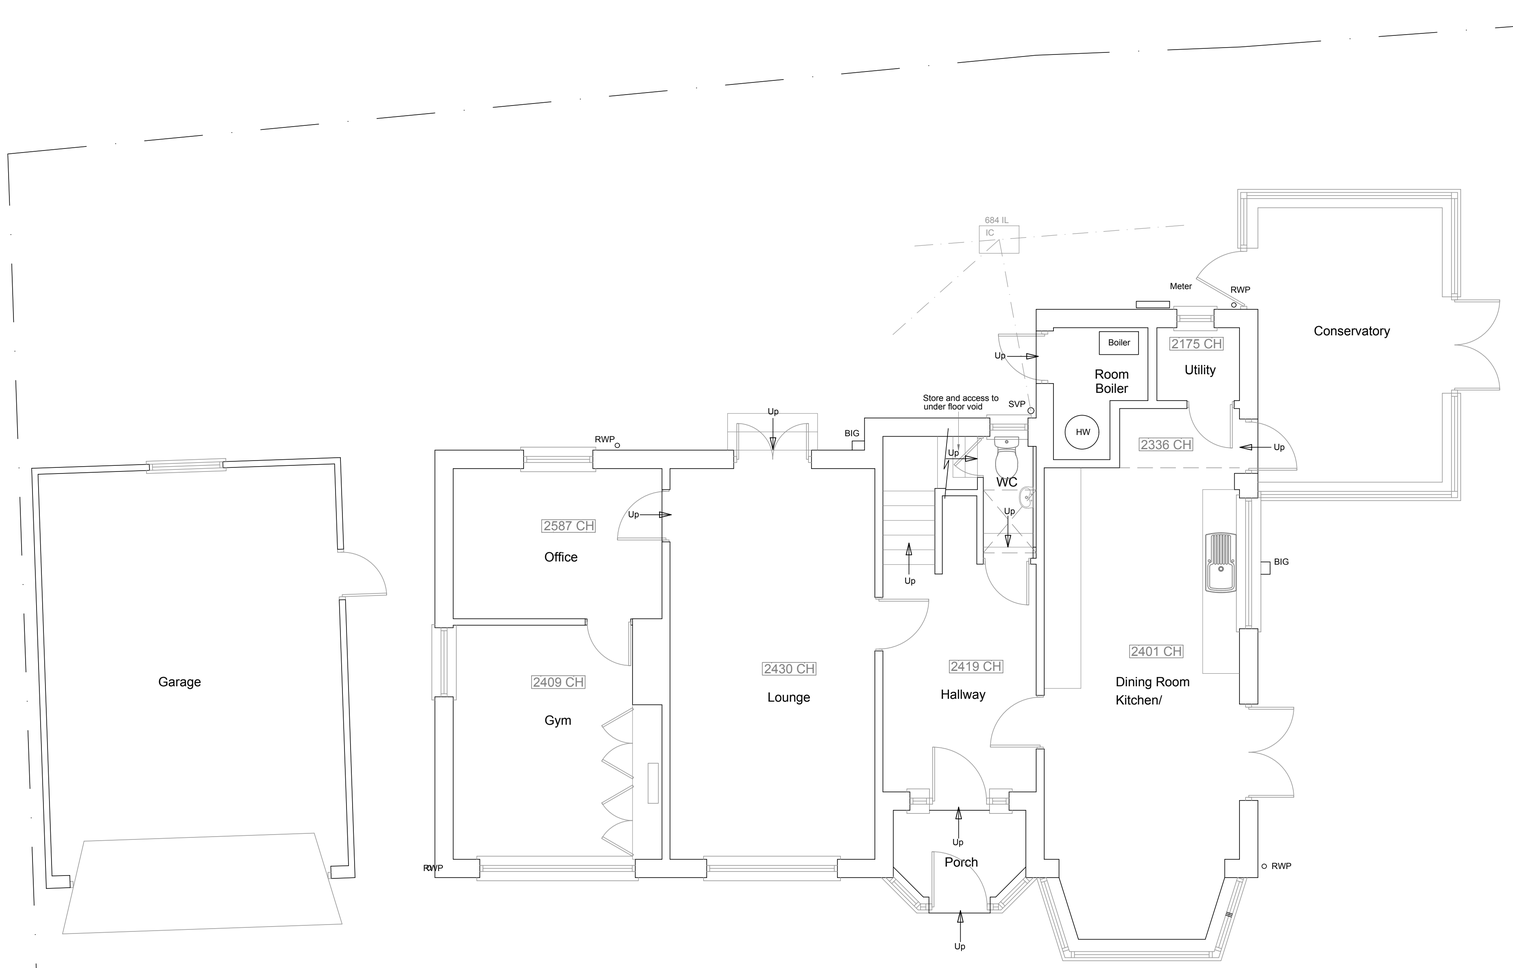

Ground Floor Plan 1:50

1 0 5 10

Scale bar 1:50

Notes:

Revisions:

This drawing is the property of Fuller Associates and is not to be copied reproduced, retained or disclosed to any unauthorised person either wholly or in part without prior consent. Do not scale from this drawing except for Planning purposes. Use all figured dimensions only. All figured dimensions to be checked on site prior to construction. All discrepancies, errors and omissions to be reported to Fuller Associates prior to construction. Layout and dimensions existing building to be checked on site.

Chartered Surveyors • Architectural Design

FULLER ASSOCIATES

10-11 The Parade, Willowhayne Crescent,
East Preston, West Sussex BN16 1NS

tel: 01903 774754

email: architectural@fuller-associates.co.uk
www.fuller-associates.co.uk

Job Title

35 Vermont Drive, East Preston

Client

Ms H Black

Drawing Name

Ground Floor, First Floor and Roof Plans - Existing

Drawing Status

Planning

Drawn by ALP Date May 23

Checked by SS Date May 23

Drawing Scale

1:50, 1:100 at A1

Drawing No | Status | Revision

230010/ 01