
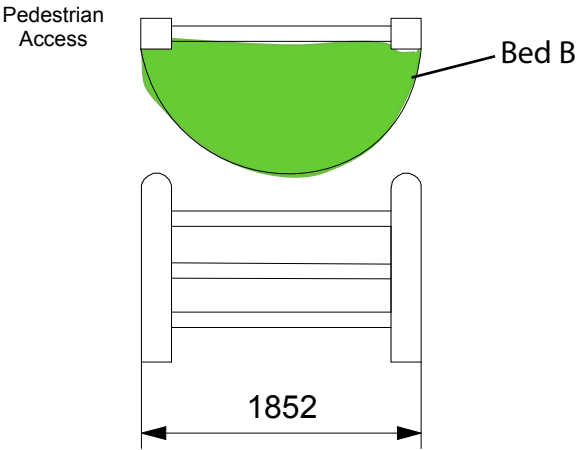


Landscaping Key

Soft Landscaping

- Bed A
- 2 Phormium Rainbow Queen 7.5-10 Litre
 - 3 Lavendula Hidcote 3 Litre
 - 3 Carex Evergold 3 Litre
 - 3 Geranium Johnsons Blue 3 Litre

- Bed B
- 1 Phormium Rainbow Queen 7.5-10 Litre
 - 3 Heuchera Plum Pudding 3 Litre
 - 3 Heuchera Amethyst Mist 3 Litre

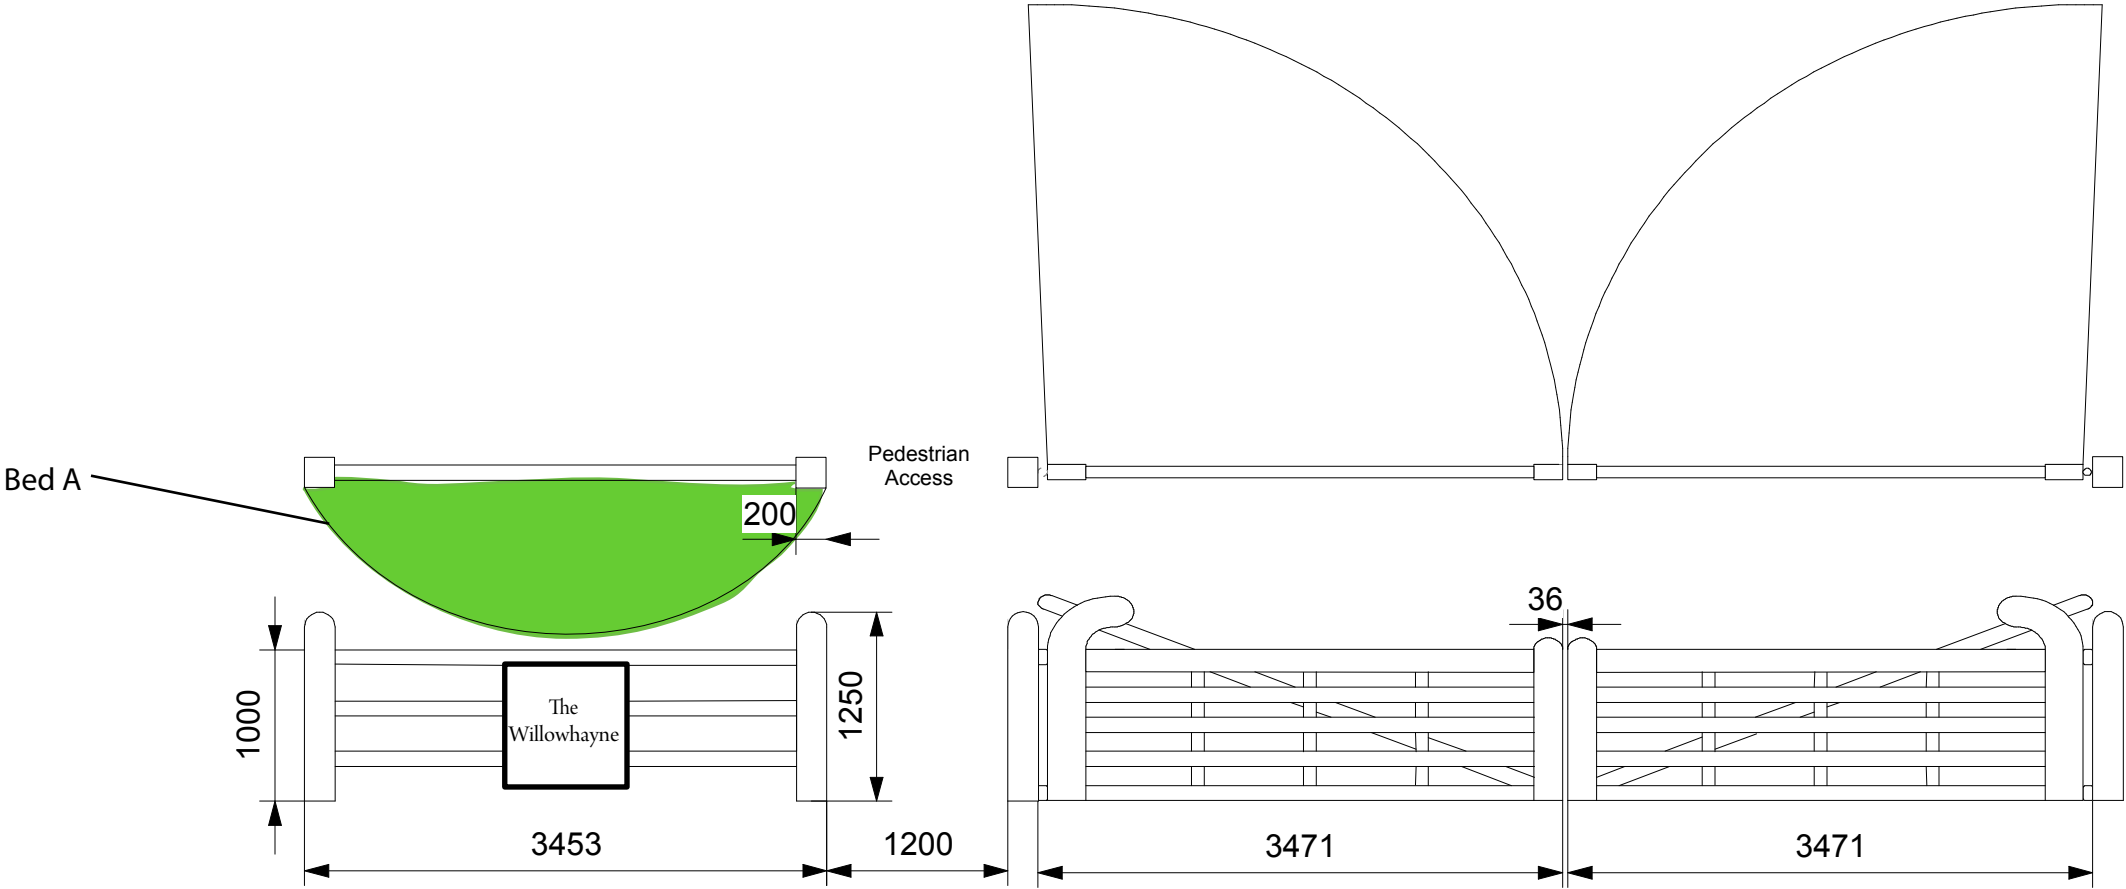

Production Title		Unit 4 Roundstone Barn Roundstone Farm Littlehampton Road Ferring BN12 6PW 01903 774774 sales@gardenhousedesign.co.uk		 www.gardenhousedesign.co.uk	
Drawing Title		Tamarisk Way Willowhayne Soft Landscaping			
Designer Designed By		Director Rod Winrow			
Drawn By Mark Winrow		Scale 1:50 @ A3 do not scale from drawing			
Venue Willowhayne Estate		Drawing No. One _____ of _____ 1			
Date 30/07/2012					
CAD File Name GHD2013					