


Landscaping Key

Soft Landscaping

- Bed A
- 5 Lavendula Hidcote 3 Litre
 - 5 Heuchera Amethyst Mist 3 Litre
 - 5 Carex Frosted Curls 3 Litre
 - 5 Hebe Red Edge 3 Litre
 - 6 Grisselinia Littoralis 5 Litre

- Bed B
- 6 Grisselinia Littoralis 5 Litre

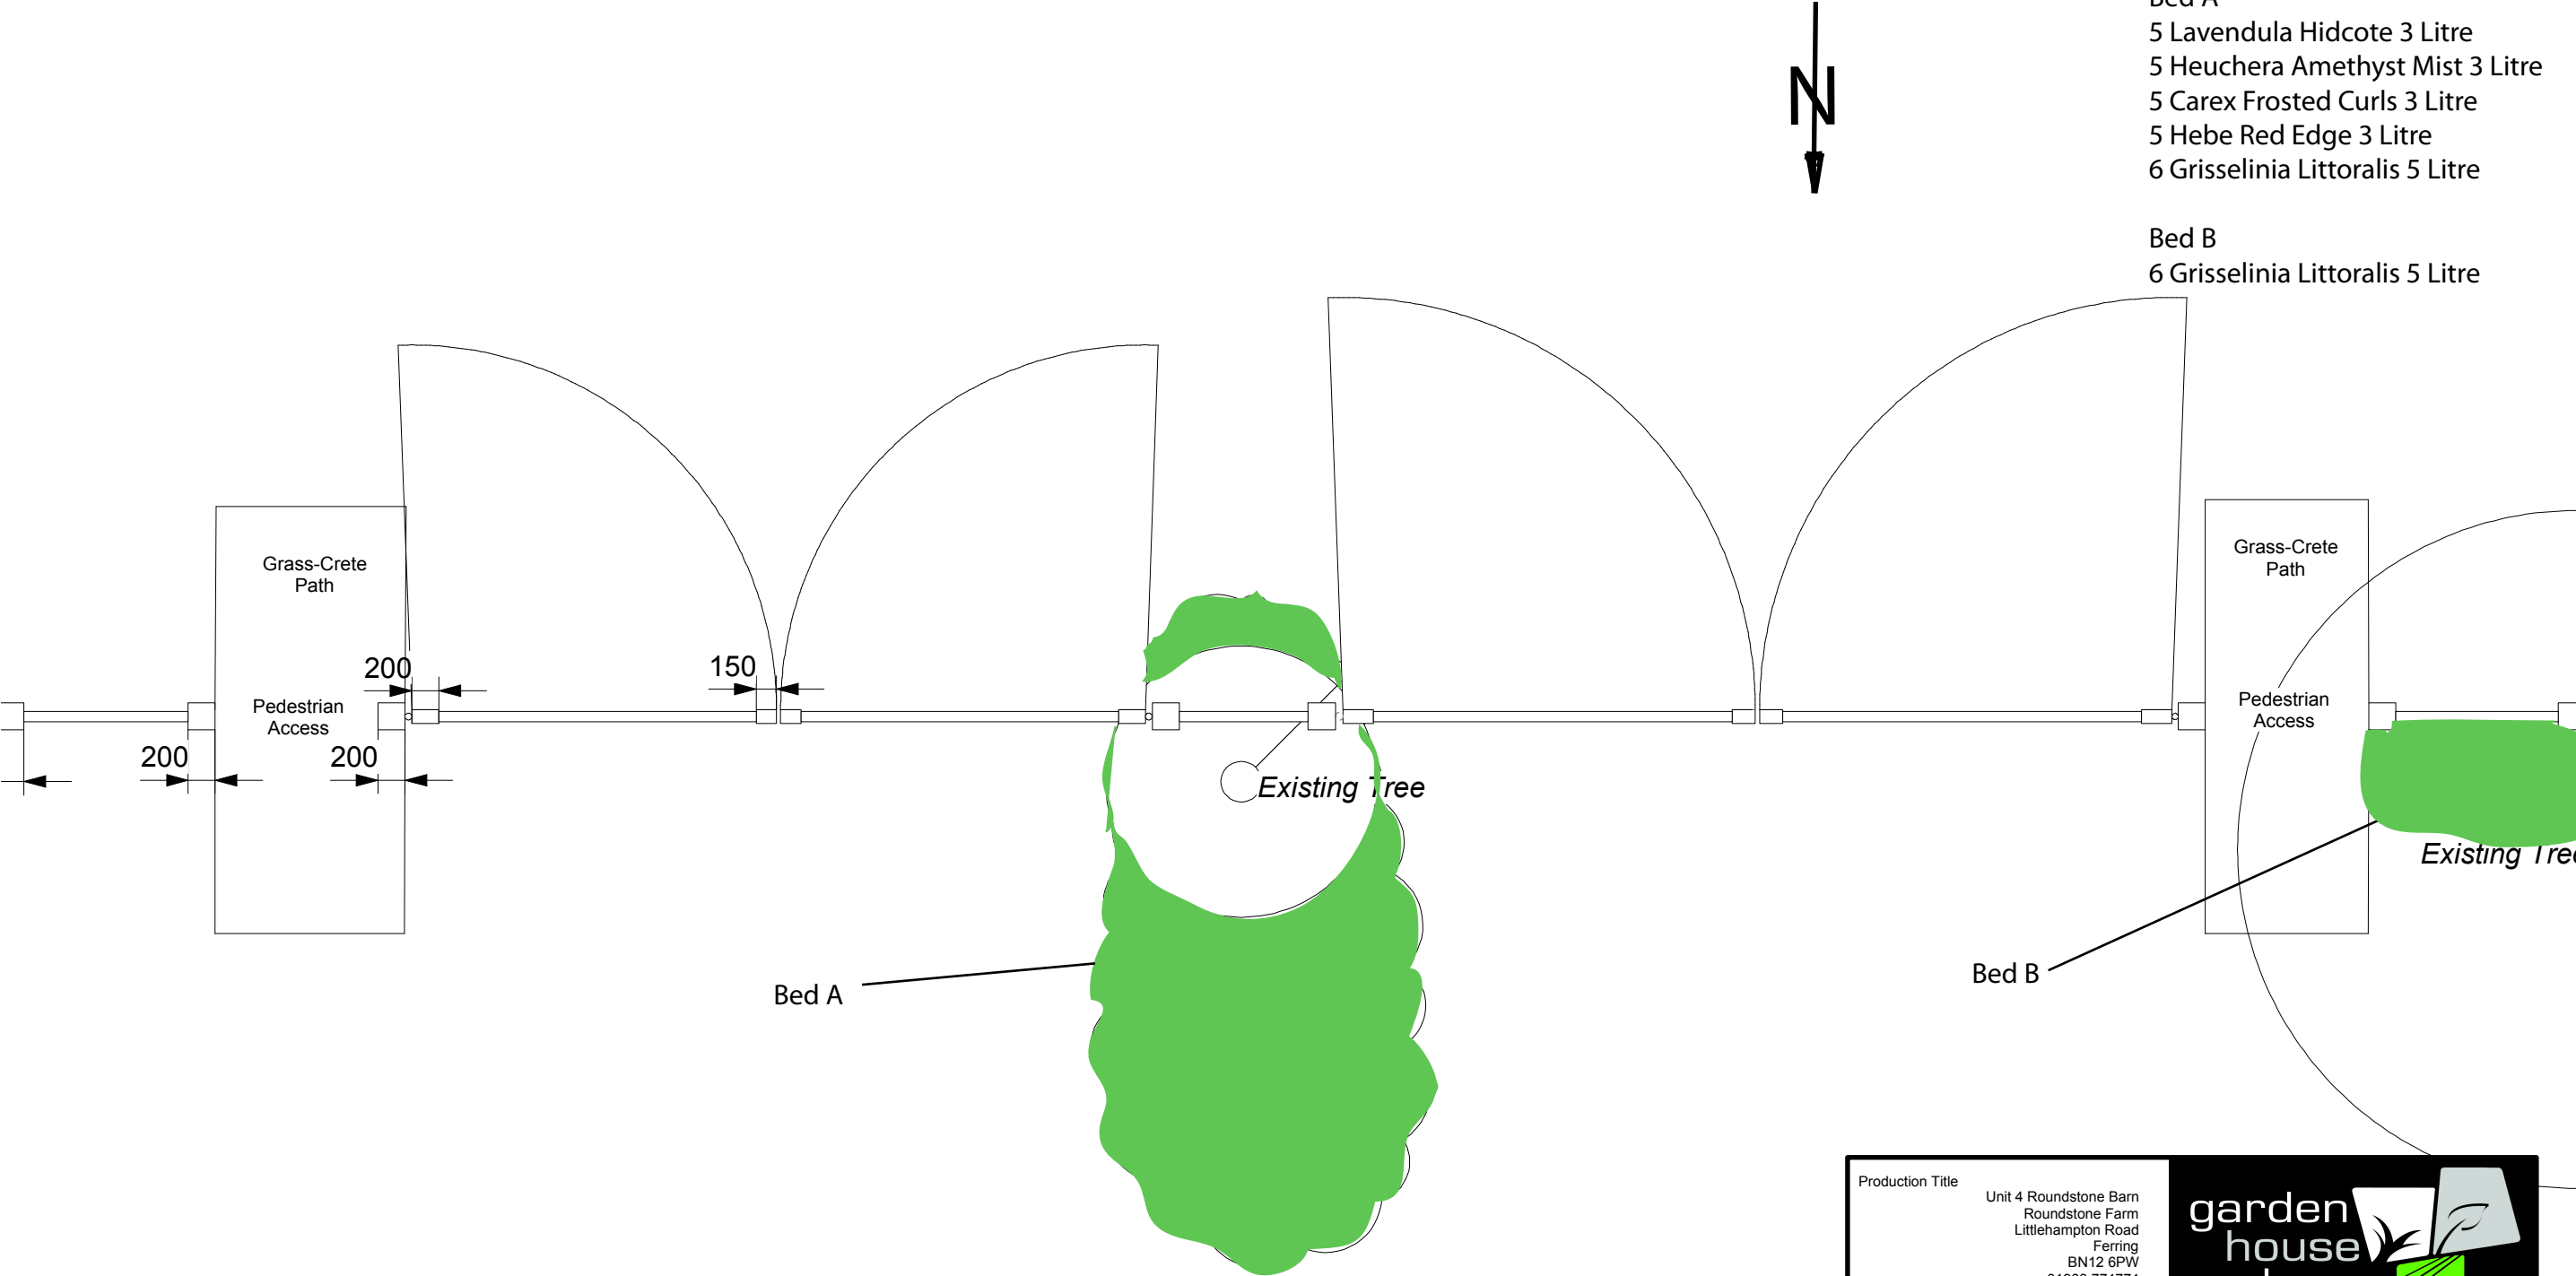

Production Title		Unit 4 Roundstone Barn Roundstone Farm Littlehampton Road Ferring BN12 6PW 01903 774774 sales@gardenhousedesign.co.uk		 www.gardenhousedesign.co.uk	
Drawing Title		Angmering Lane Willowhayne Soft Landscaping			
Designer Designed By		Director Rod Winrow			
Drawn By Mark Winrow		Scale 1:50 @ A3 do not scale from drawing			
Venue Willowhayne Estate		Drawing No. One _____ of _____ 1			
Date 30/07/2012					
CAD File Name GHD2014					