


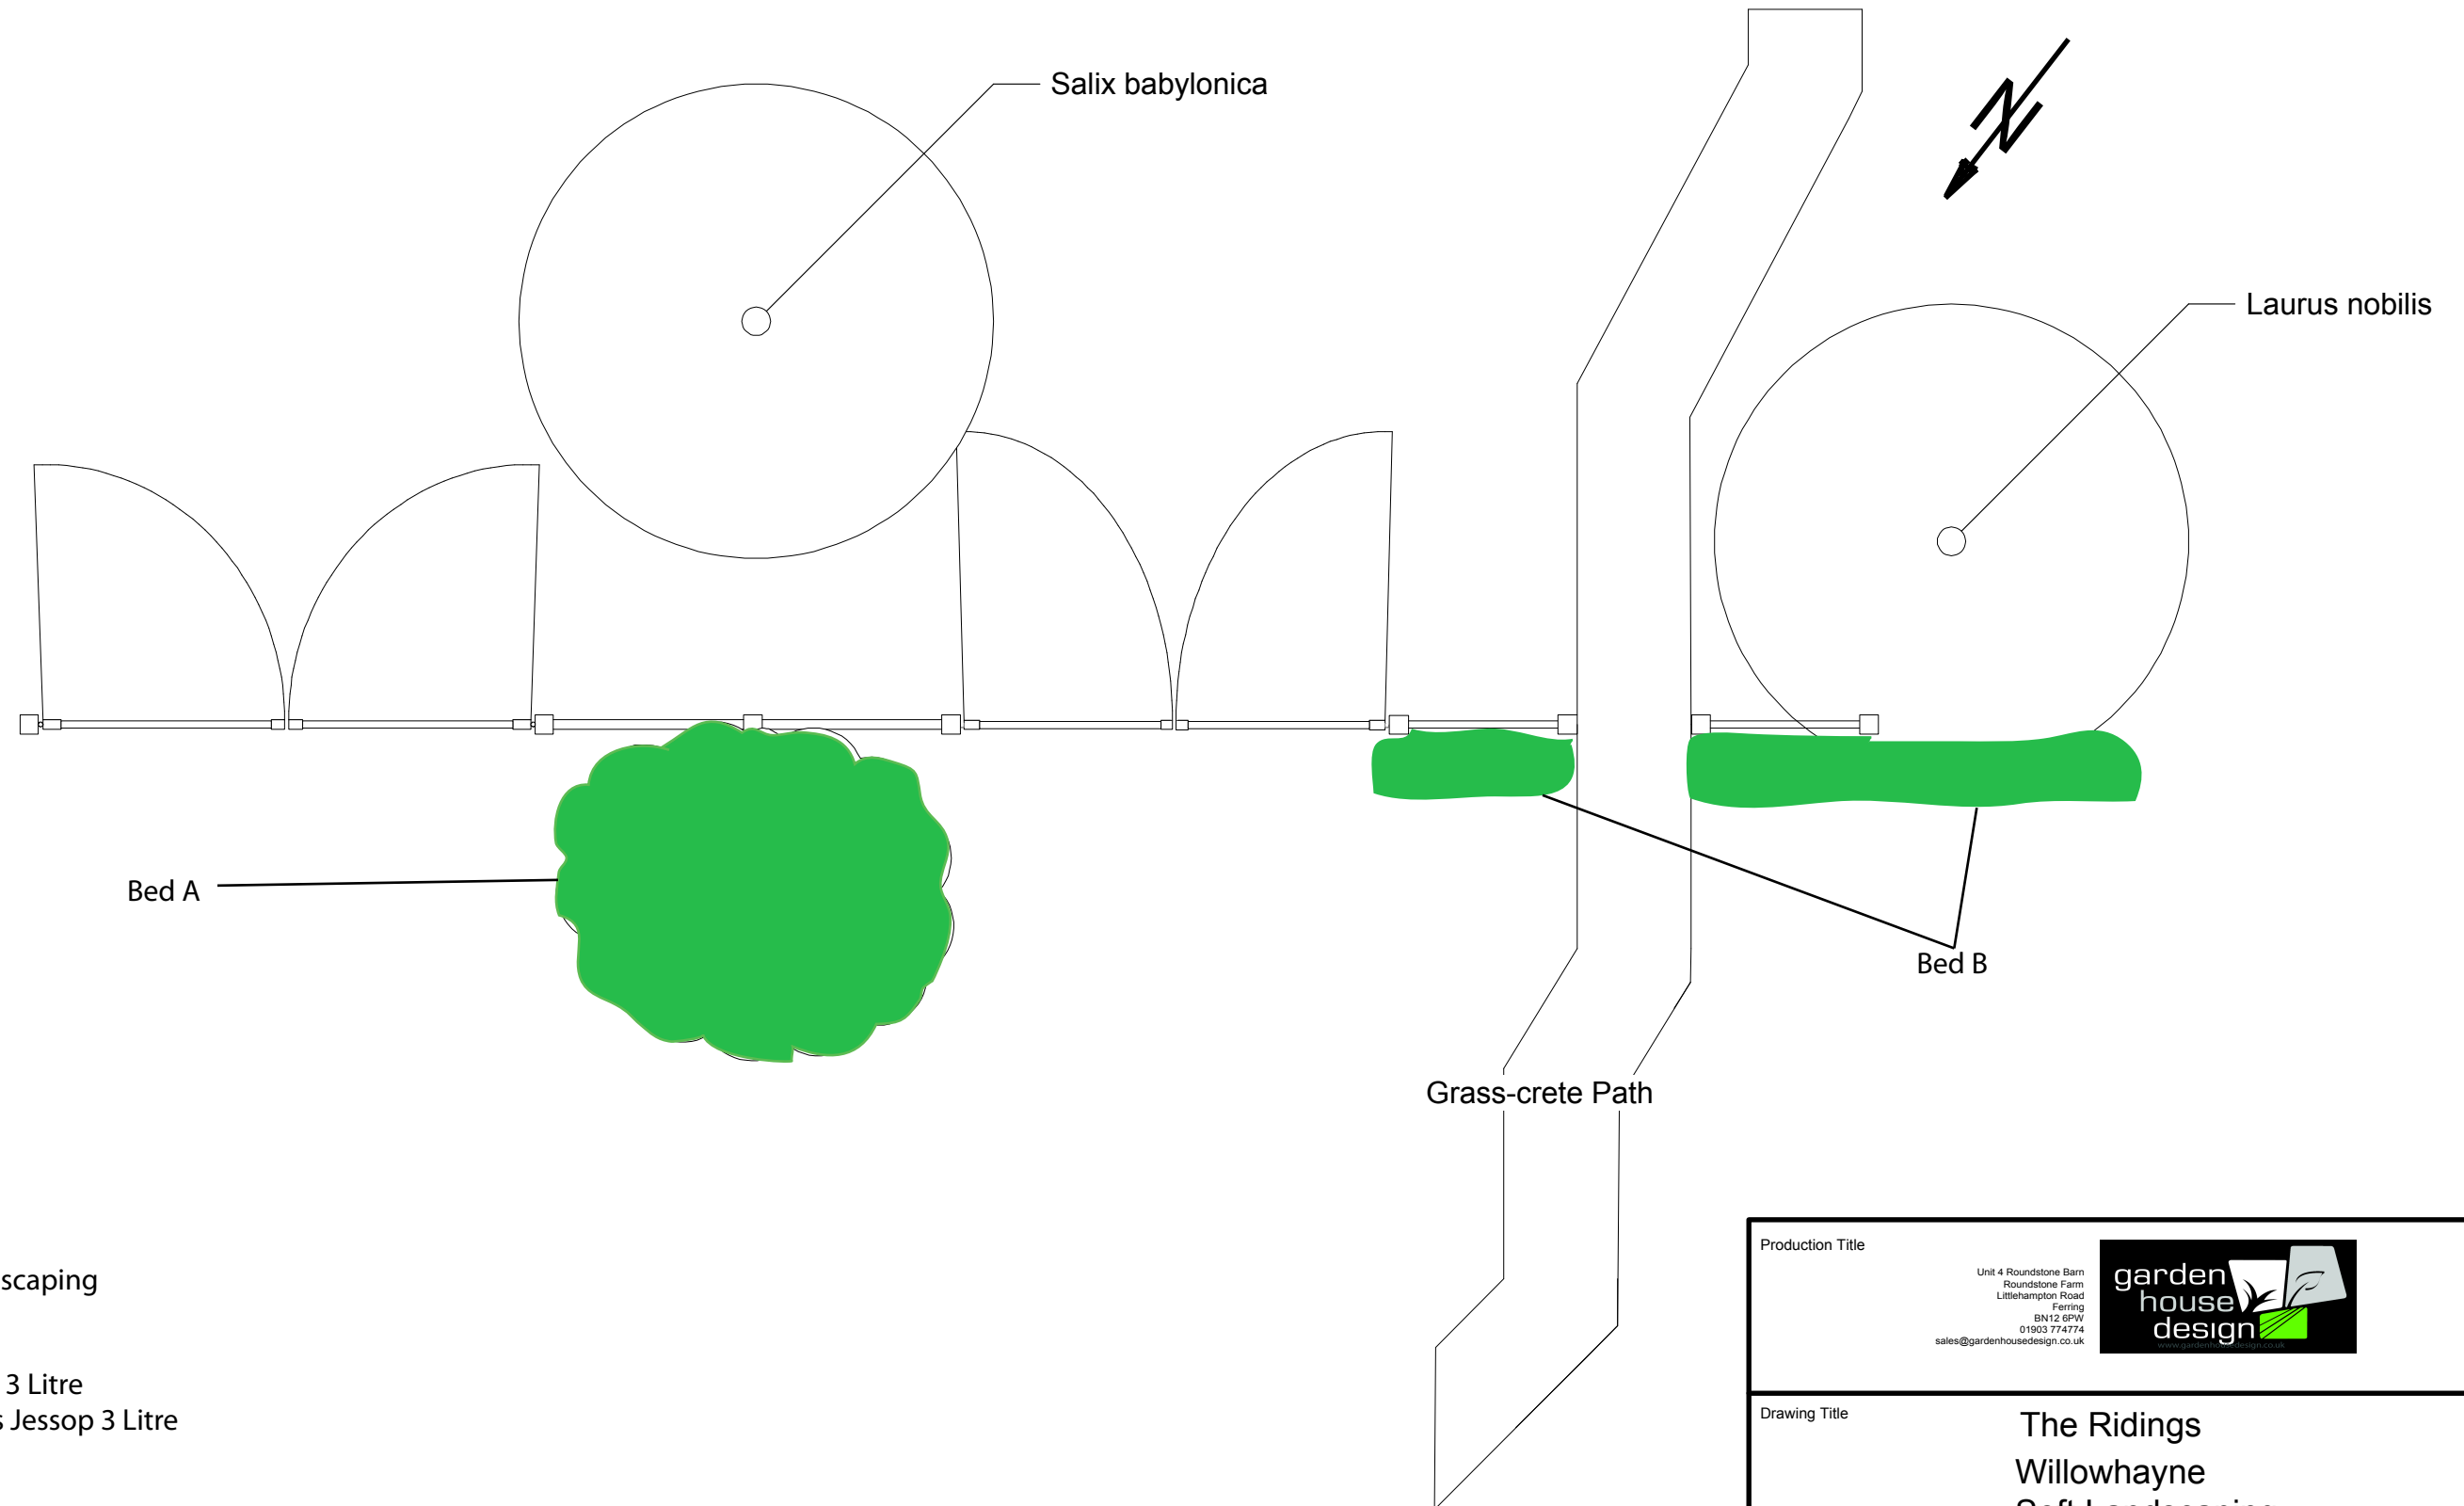

# Landscaping Key

 Soft Landscaping

**Bed A**  
 18 Lavendula Hidcote 3 Litre  
 18 Rosmarinus off Mrs Jessop 3 Litre

**Bed B**  
 36 Photinia Red Robin 5 Litre

|                  |                    |   |                                    |
|------------------|--------------------|---|------------------------------------|
| Production Title |                    | <div>Unit 4 Roundstone Barn<br/>Roundstone Farm<br/>Littlehampton Road<br/>Ferring<br/>BN12 6PW<br/>01903 774774<br/>sales@gardenhousedesign.co.uk</div> <div></div> |                                    |
| Drawing Title    |                    | The Ridings<br>Willowhayne<br>Soft Landscaping   |                                    |
| Designer         | Designed By        | Director   | Rod Winrow                         |
| Drawn By         | Mark Winrow        | Scale   | 1:75@ A3 do not scale from drawing |
| Venue            | Willowhayne Estate | Drawing No.   | One<br><br>_____ of _____<br><br>1 |
| Date             | 30/07/2012         |   |                                    |
| CAD File Name    | GHD2015            |   |                                    |